CONTROL POINT COORDINATE TABLE			
Point ID	Northing	Easting	Description
1	1674122.74	1668383.90	Fnd 1/2" Iron Pin
2	1674133.79	1669325.90	Fnd 1/2" Iron Pin
3	1673847.81	1668432.84	1/2" Rebar w/ Red Survey Cap
4	1673681.83	1668562.02	1/2" Rebar w/ Red Survey Cap

SURVEY CONTROL LEGEND

(2) MONUMENTS (FOUND OR SET)

GRAPHIC SCALE IN FEET
50' 0 50'

Savoy Company, P.A.
Land Surveyors
433 S. Hydraulic, Wichita, KS 67211-1911
PH (316) 265-0005
FAX (316) 265-0275
www.savoyco.com

BRIAN N. SAVOY
REGISTERED
LS-817
12 Feb. 08
KANSAS
LAND SURVEYOR

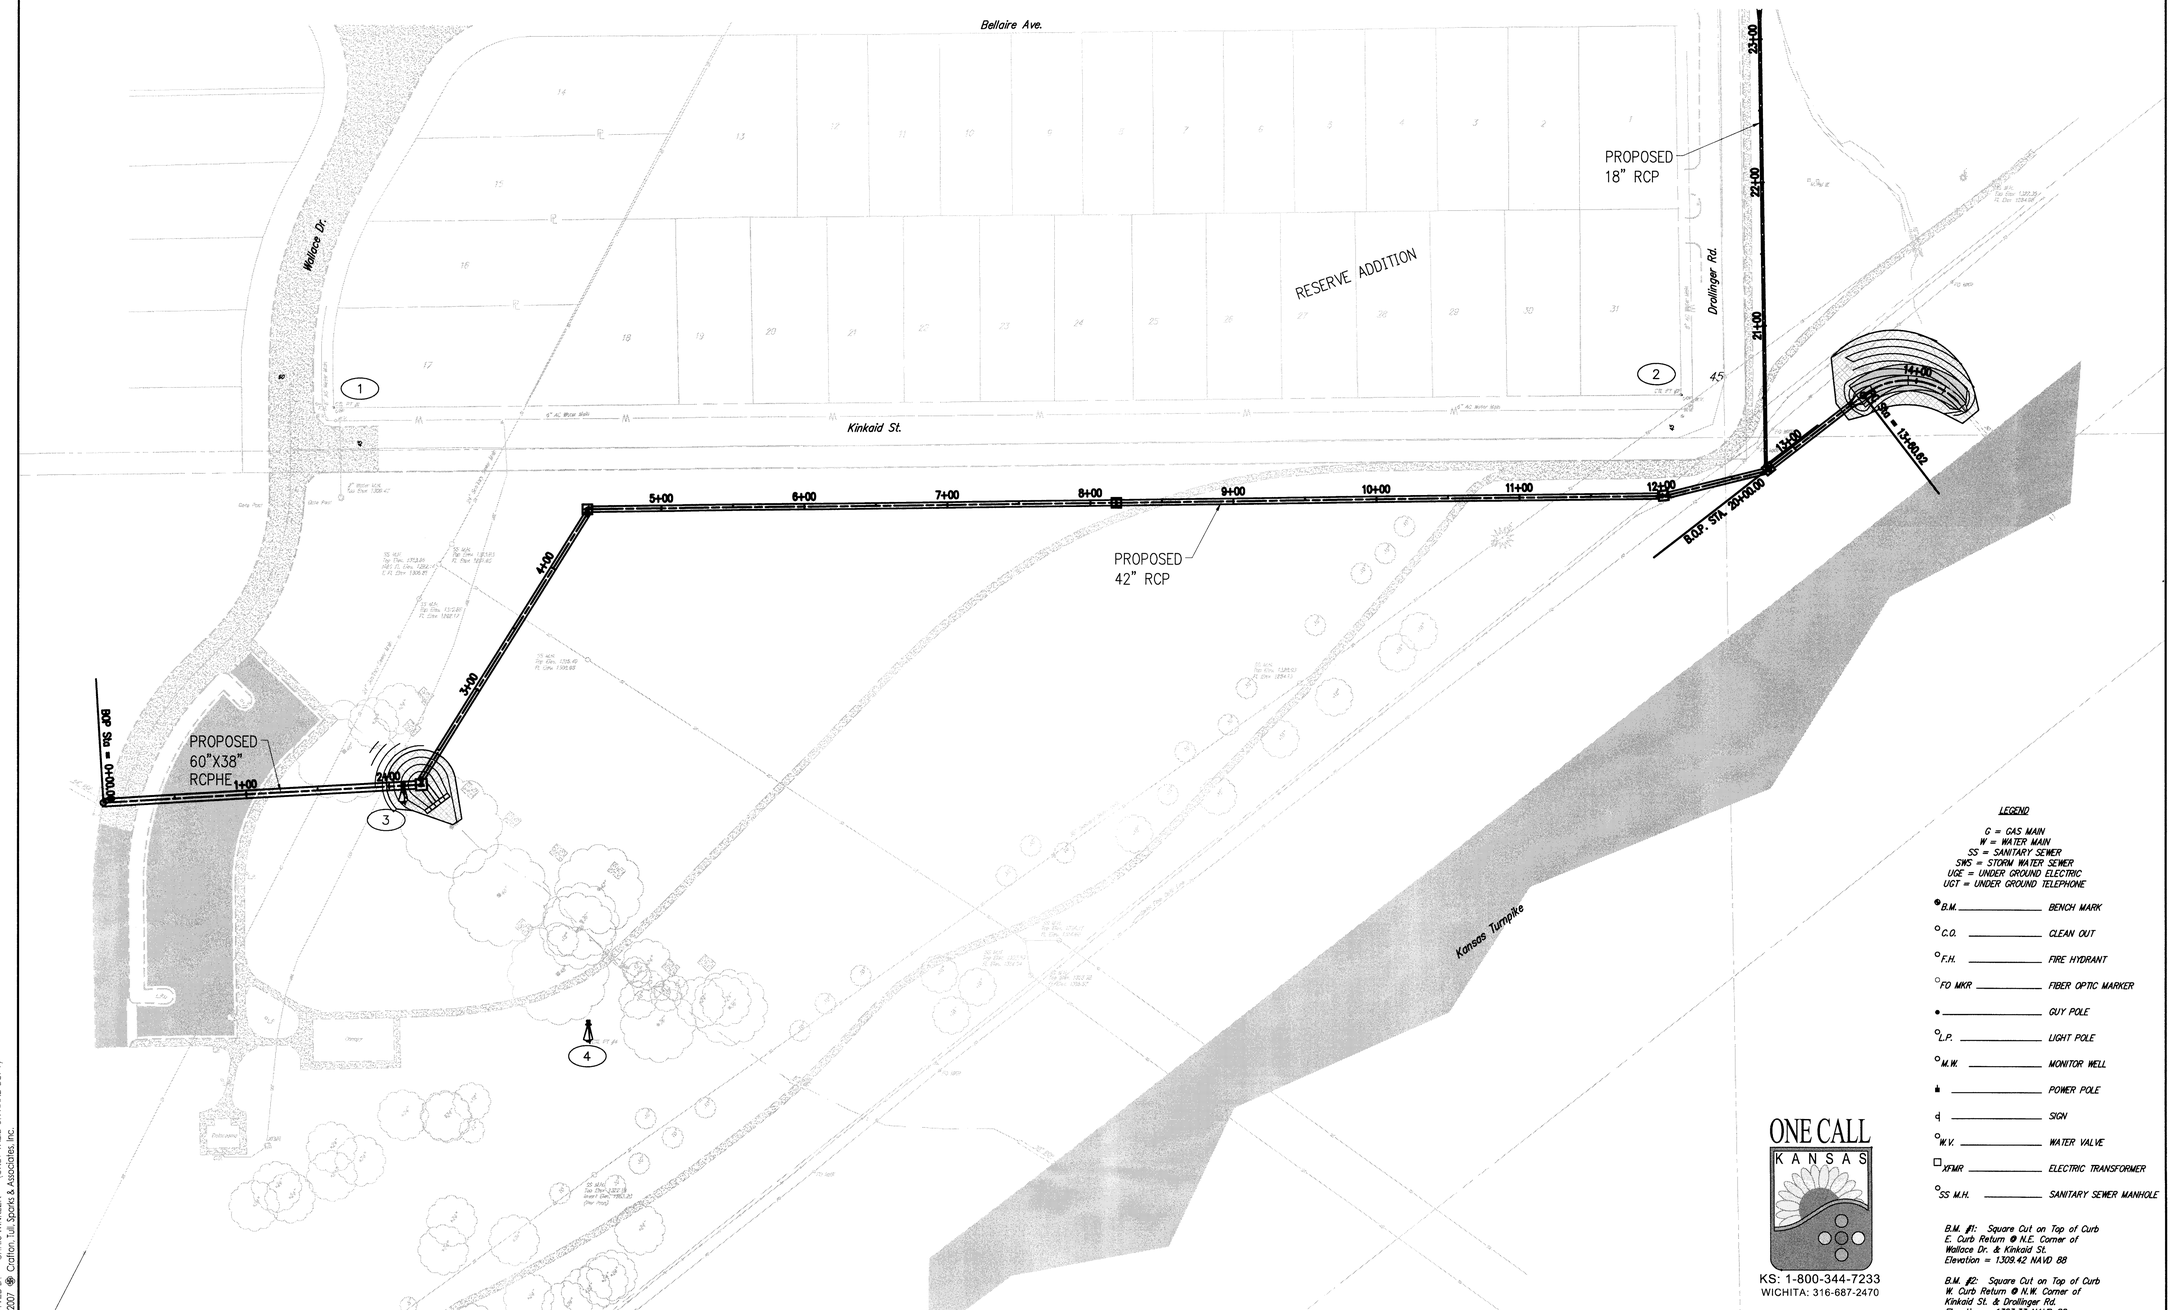

LEGEND

G = GAS MAIN
W = WATER MAIN
SS = SANITARY SEWER
SWS = STORM WATER SEWER
UGE = UNDER GROUND ELECTRIC
UGT = UNDER GROUND TELEPHONE

- B.M. _____ BENCH MARK
- C.O. _____ CLEAN OUT
- F.H. _____ FIRE HYDRANT
- FO MKR _____ FIBER OPTIC MARKER
- _____ GUY POLE
- L.P. _____ LIGHT POLE
- M.W. _____ MONITOR WELL
- _____ POWER POLE
- _____ SIGN
- W.V. _____ WATER VALVE
- XFMR _____ ELECTRIC TRANSFORMER
- SS M.H. _____ SANITARY SEWER MANHOLE

B.M. #1: Square Cut on Top of Curb E. Curb Return @ N.E. Corner of Wallace Dr. & Kinkaid St. Elevation = 1309.42 NAVD 88

B.M. #2: Square Cut on Top of Curb W. Curb Return @ N.W. Corner of Kinkaid St. & Drollinger Rd. Elevation = 1323.33 NAVD 88

ONE CALL
KANSAS
KS: 1-800-344-7233
WICHITA: 316-687-2470

Crafton Tull Sparks
8200 E. 34th Street North, Bldg. 1600
Suite 1603, Wichita, KS 67226
316.634.6776 FAX: 316.634.6777
www.craftontullsparks.com
architecture | engineering

CESSNA PARK WEST
STORM WATER SEWER
IMPROVEMENTS
WICHITA, KANSAS

ISSUED FOR CONSTRUCTION

Revision

SURVEY CONTROL PLAN

Drawn by	Job Number
CKW	073010-00
Checked by	Contact Person
	J. MOHLER
Date	Sheet Number
2/8/08	C0.02

DRAWING FILE NAME AND LOCATION: G:\07\3010-00\ENG\DWG\Survey Control Plan.dwg
LAST SAVED BY: CKW3002 - 2/8/2008 1:57:13 PM
PLOTTED BY: CHRIS WINKLER - (ONLY VALID ON HARD COPY)
© 2007 Crafton, Tull, Sparks & Associates, Inc.
LAYOUT TAB: SURVEY CONTROL