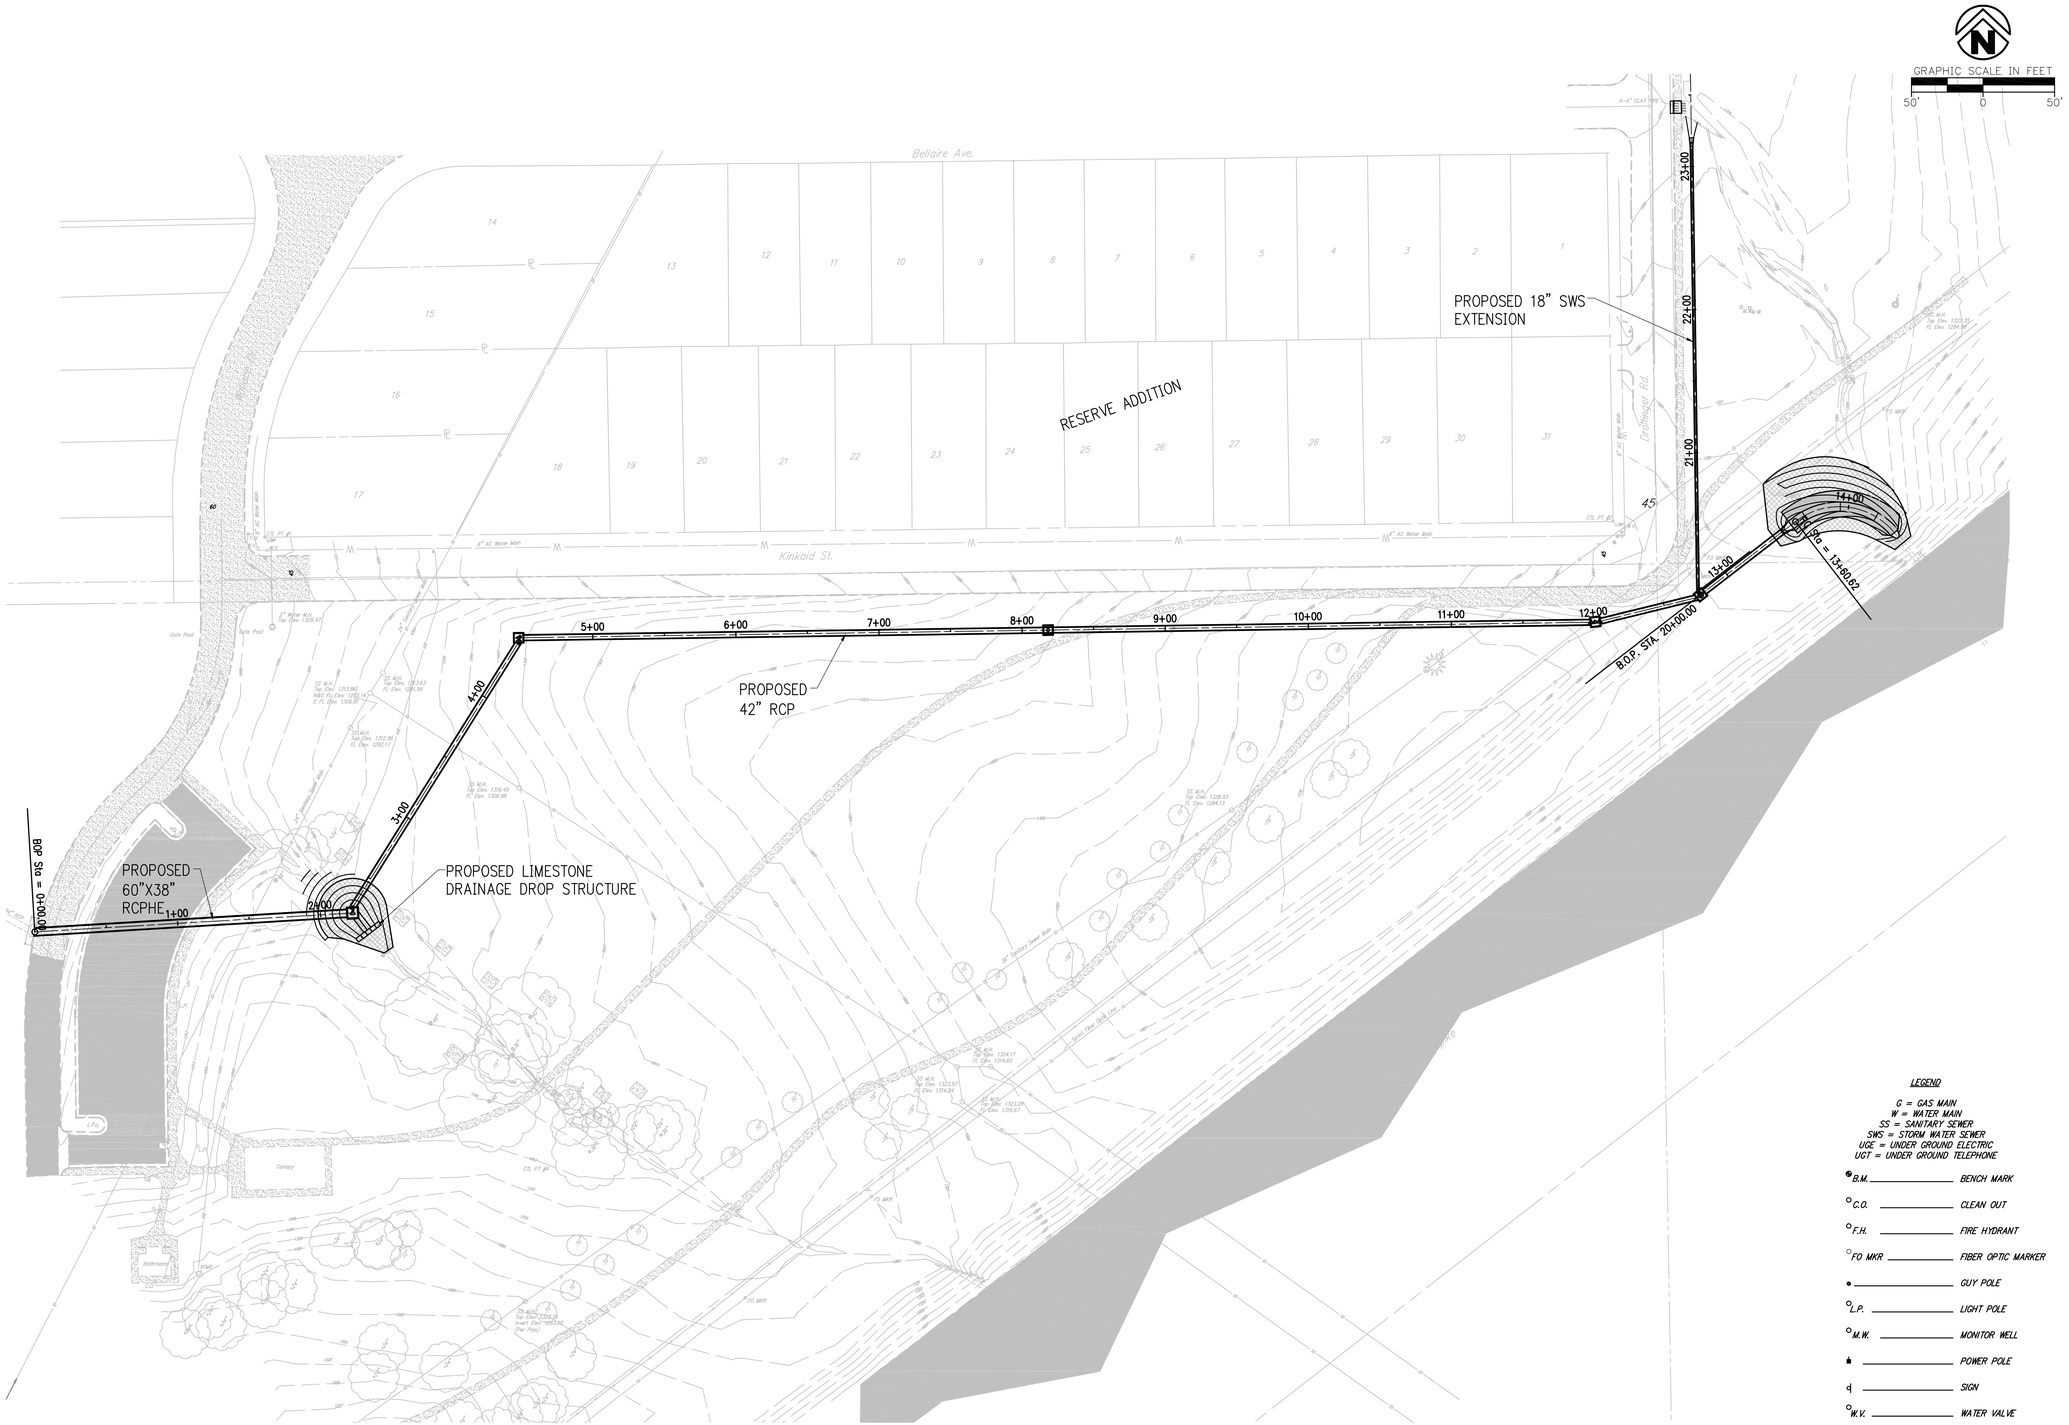

LEGEND

G = GAS MAIN
W = WATER MAIN
SS = SANITARY SEWER
SWS = STORM WATER SEWER
UGE = UNDER GROUND ELECTRIC
UGT = UNDER GROUND TELEPHONE

B.M.	BENCH MARK
C.O.	CLEAN OUT
F.H.	FIRE HYDRANT
FO MKR	FIBER OPTIC MARKER
	GUY POLE
L.P.	LIGHT POLE
M.W.	MONITOR WELL
	POWER POLE
	SIGN
W.V.	WATER VALVE
XFMR	ELECTRIC TRANSFORMER
SS M.H.	SANITARY SEWER MANHOLE

Crafton Tull Sparks
8200 E. 34th Street North, Bldg. 1600
Suite 1603, Wichita, KS 67226
316.634.6776 FAX: 316.634.6777
www.craftontullsparks.com
architecture | engineering

CESSNA PARK WEST
STORM WATER SEWER
IMPROVEMENTS
WICHITA, KANSAS

ISSUED FOR CONSTRUCTION

Revision

SITE PLAN

Drawn by	Job Number
CKW	073010-00
Checked by	Contact Person
	J. MOHLER

Date	Sheet Number
2/08/08	C1.01

DRAWING FILE NAME AND LOCATION: G:\073010-00\ENG\DWG\site.dwg , LAYOUT TAB: SITE
LAST SAVED BY CW3002 , 2/8/2008 1:57:18 PM
PLOTTED BY CHRIS WINKLER (ONLY VALID ON HARD COPY)

© 2007 Crafton, Tull, Sparks & Associates, Inc.