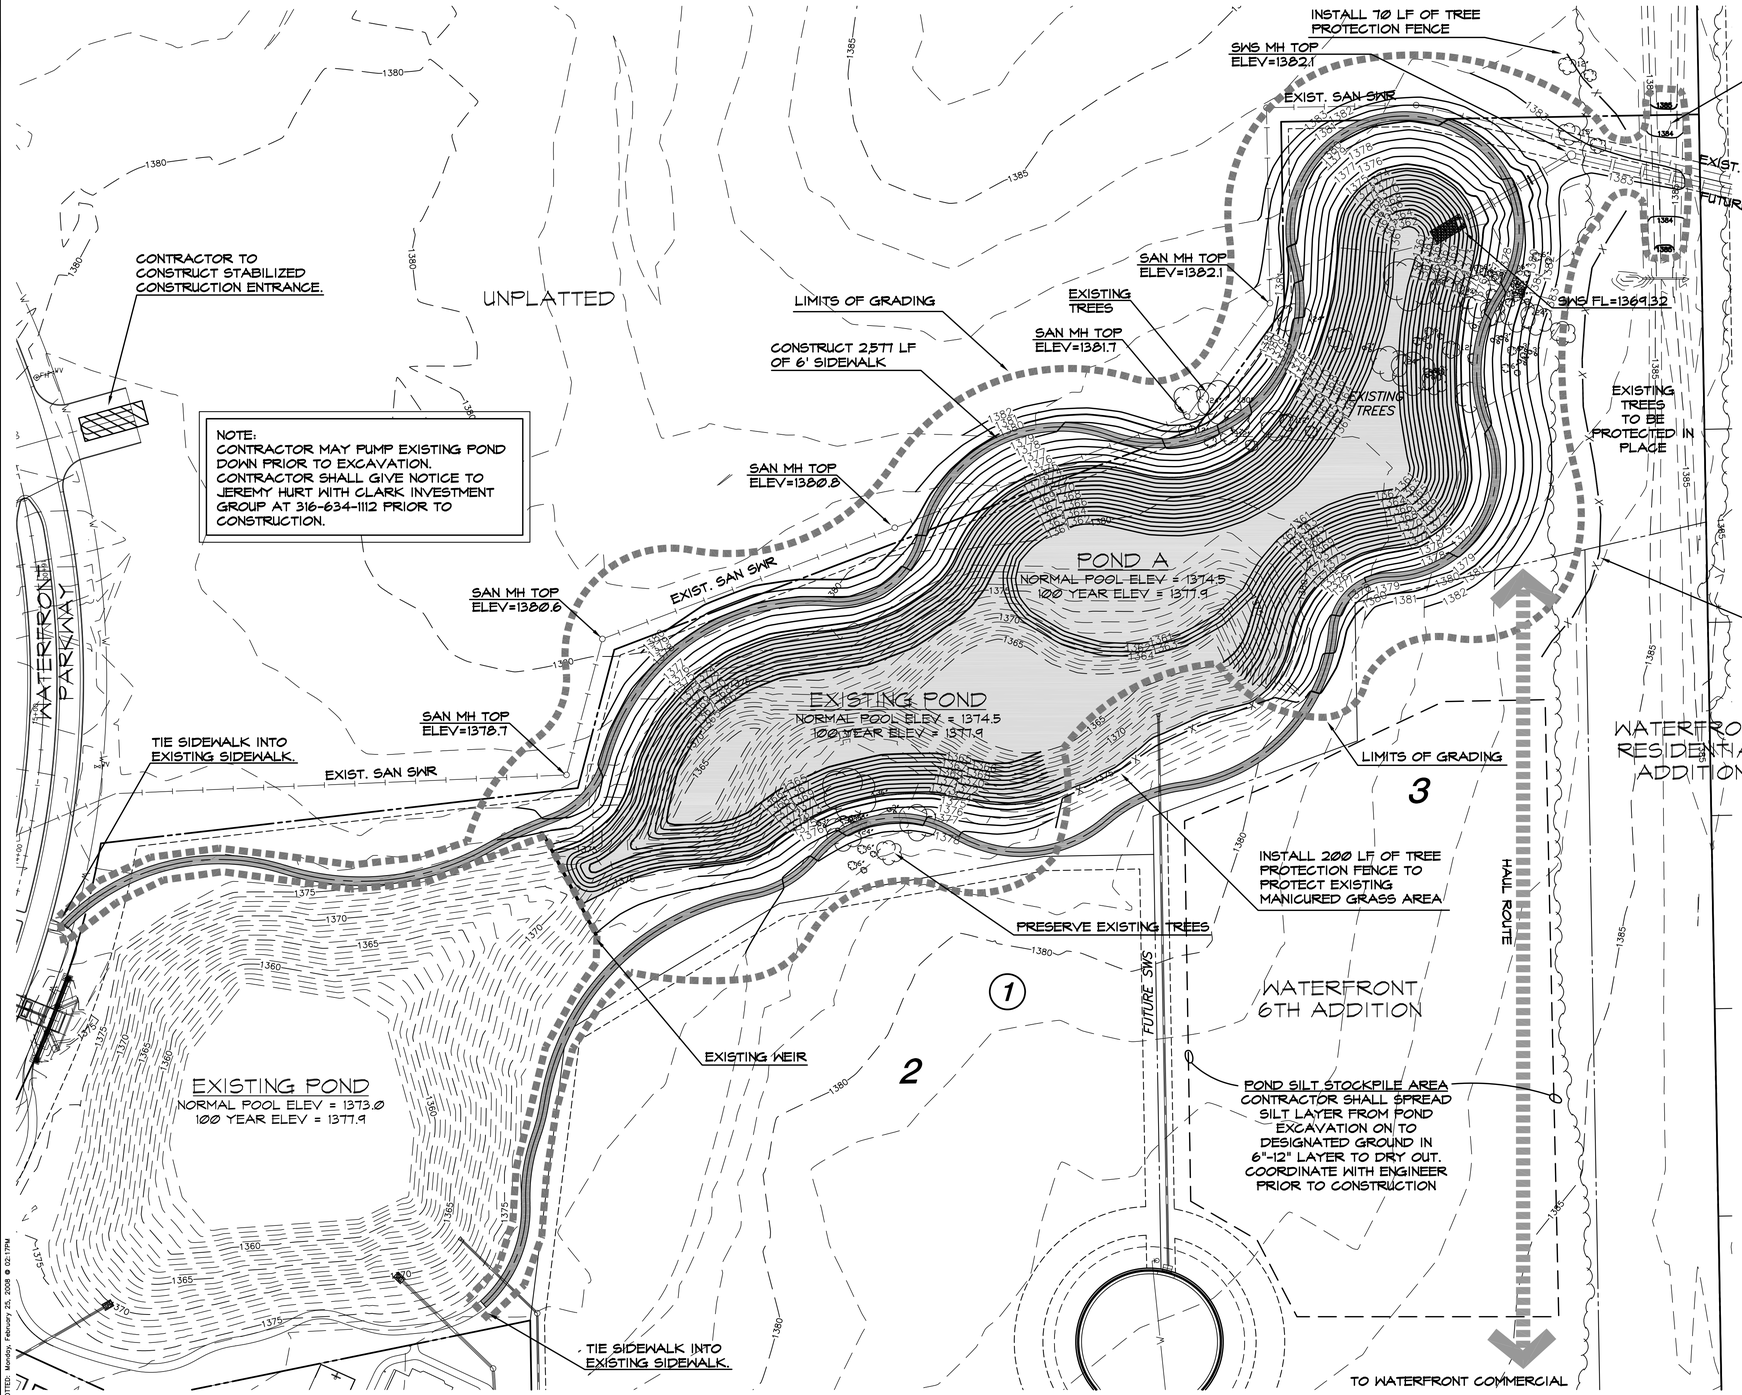

PLOTTED: Monday, February 25, 2008 @ 02:17PM

J:\CIVIL\06266\DWG\GRAD\6TH ADD\DRWG-POND\06266_G1.DWG

MKEC ENGINEERING CONSULTANTS, INC.
411 N. WEBB ROAD
WICHITA, KS. 67206
316 - 684 - 9600

GRADING PLAN
WATERFRONT RESIDENTIAL ADDITION
WATERFRONT SIXTH ADDITION
DRAINAGE (HOTEL POND)

GRADING PLAN
SHEET TITLE

06266
PROJECT NUMBER

DBG
DESIGN BY

JWC
DRAWN BY

GJA
CHECKED BY

ISSUED
February 08

REVISED

SHEET NO.
3 of 12