COUNTRY HOLLOW ADDITION

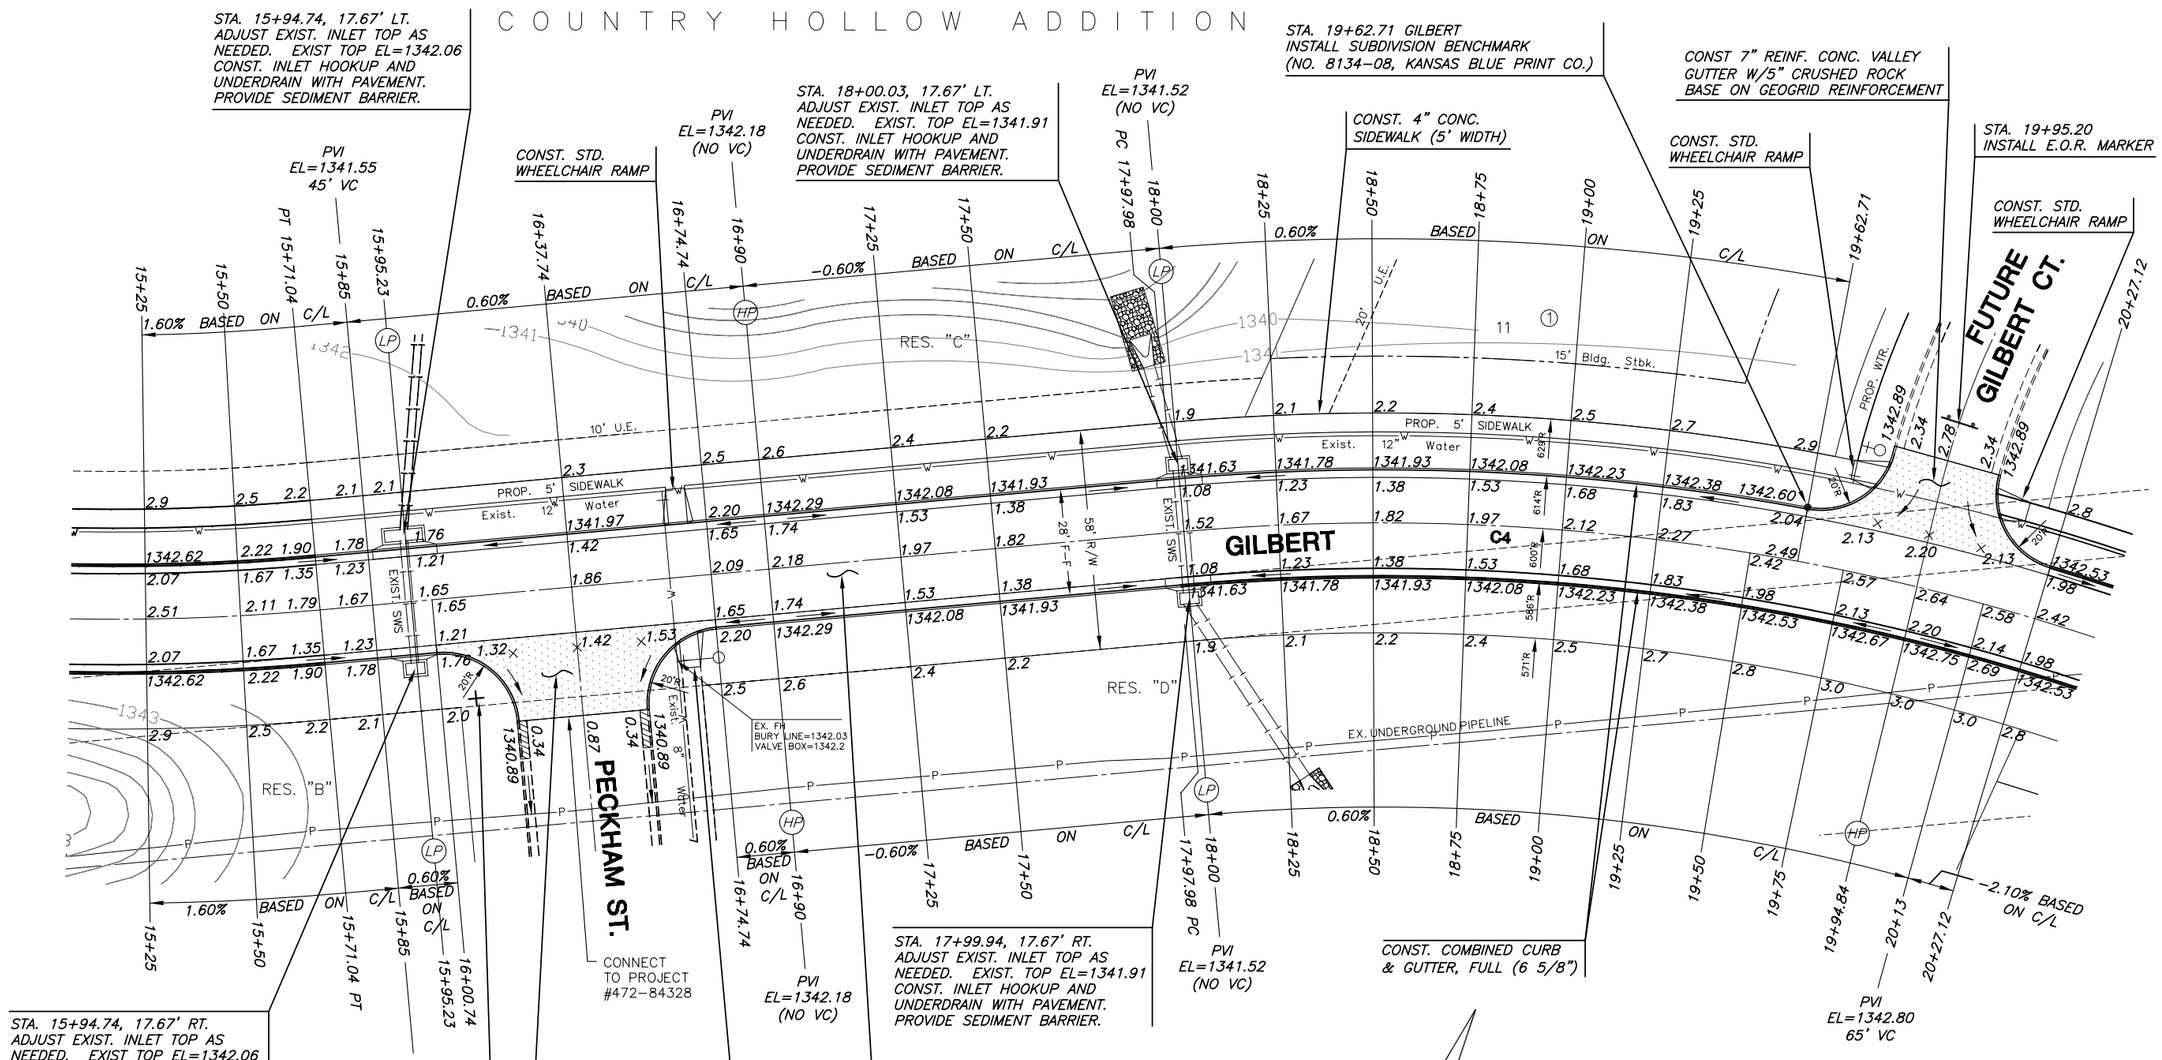

LEGEND

+ STREET SIGN & SIGN LOCATION (SEE SIGN ASSEMBLY TABLE FOR TYPE & STATION OF SIGN)

NOTE:
TOP OF CURB ELEVATIONS SHOWN ARE FOR FULL CURB. CONSTRUCT CURB AND GUTTER AS NOTED.

CURVE TABLE (C4)

△ = 29°39'42" R = 600.00' T = 158.87' L = 310.62' LC = 307.16'

CURVE DATA BASED ON CENTERLINE △/2 = 14°49'51"

STATION	ARC	CHORD LENGTH 8'Off LtCb	CHORD LENGTH 8'Off RtCb	DEFLECTION	TOTAL DEFLECTION
17+97.98	–	–	–	00°00'00"	00°00'00"
18+25.00	27.02'	28.01'	26.03'	01°17'24"	01°17'24"
18+50.00	25.00'	25.91'	24.08'	01°11'37"	02°29'02"
18+75.00	25.00'	25.91'	24.08'	01°11'37"	03°40'39"
19+00.00	25.00'	25.91'	24.08'	01°11'37"	04°52'16"
19+25.00	25.00'	25.91'	24.08'	01°11'37"	06°03'53"
19+50.00	25.00'	25.91'	24.08'	01°11'37"	07°15'30"
19+75.00	25.00'	25.91'	24.08'	01°11'37"	08°27'07"
20+00.00	25.00'	25.91'	24.08'	01°11'37"	09°38'45"
20+25.00	25.00'	25.91'	24.08'	01°11'37"	10°50'22"
20+50.00	25.00'	25.91'	24.08'	01°11'37"	12°01'59"
20+75.00	25.00'	25.91'	24.08'	01°11'37"	13°13'36"
21+00.00	25.00'	25.91'	24.08'	01°11'37"	14°25'13"
21+08.60	8.60'	8.91'	8.28'	00°24'38"	14°49'51"
				Def/Ft = 2.86479 Min.	

MKEC ENGINEERING CONSULTANTS, INC.
411 N. WEBB ROAD
WICHITA, KS. 67206
316 - 684 - 9600

PAVING PLANS
COUNTRY HOLLOW
GILBERT PHASE 1

GILBERT PAVING
SHEET TITLE

472-84350
PROJECT NUMBER

DFL
DESIGN BY

DMU/MUK
DRAWN BY

GJA
CHECKED BY

ISSUED
MARCH 2006
REVISED

SHEET NO.
9 of 19

J:\Civil\104429\dwg\Pav\Gilbert Phase 1\Binds\04429E2

PLOTTED: Wednesday, March 15, 2006 @ 11:40AM

MKEC ENGINEERING CONSULTANTS, INC. © COPYRIGHT