Subdivision Bench Marks

No.	Street and Station	From CL	Description	Elevation
4	Stafford, Sta. 8+48.19	17.0' Lt.	S.E. End of Curb Return Intersection of Stafford and Stoneybrook	

Curve 3

Curve Data Based on Centerline
Rad. = 100' Delta = 90°00'00" Tangent = 100.00'
Arc = 156.64' L.C. = 141.42' Def/Ft. =17.23698 Min.

		FACE CHORD LENGTHS			
Station	Arc	8 Lt.	8 Rt.	Defl.	T. Defl.
7+16.02	–	–	–	0°00'00"	0°00'00"
7+25.00	8.98'	11.25'	6.75'	2°34'47"	2°34'47"
7+50.00	25.00'	31.26'	18.75'	7°10'55"	9°45'43"
7+75.00	25.00'	31.26'	18.75'	7°10'55"	16°56'38"
8+00.00	25.00'	31.26'	18.75'	7°10'55"	24°07'33"
8+25.00	25.00'	31.26'	18.75'	7°10'55"	31°18'29"
8+50.00	25.00'	31.26'	18.75'	7°10'55"	38°29'24"
8+72.65	22.65'	28.33'	17.00'	6°30'25"	44°59'49"

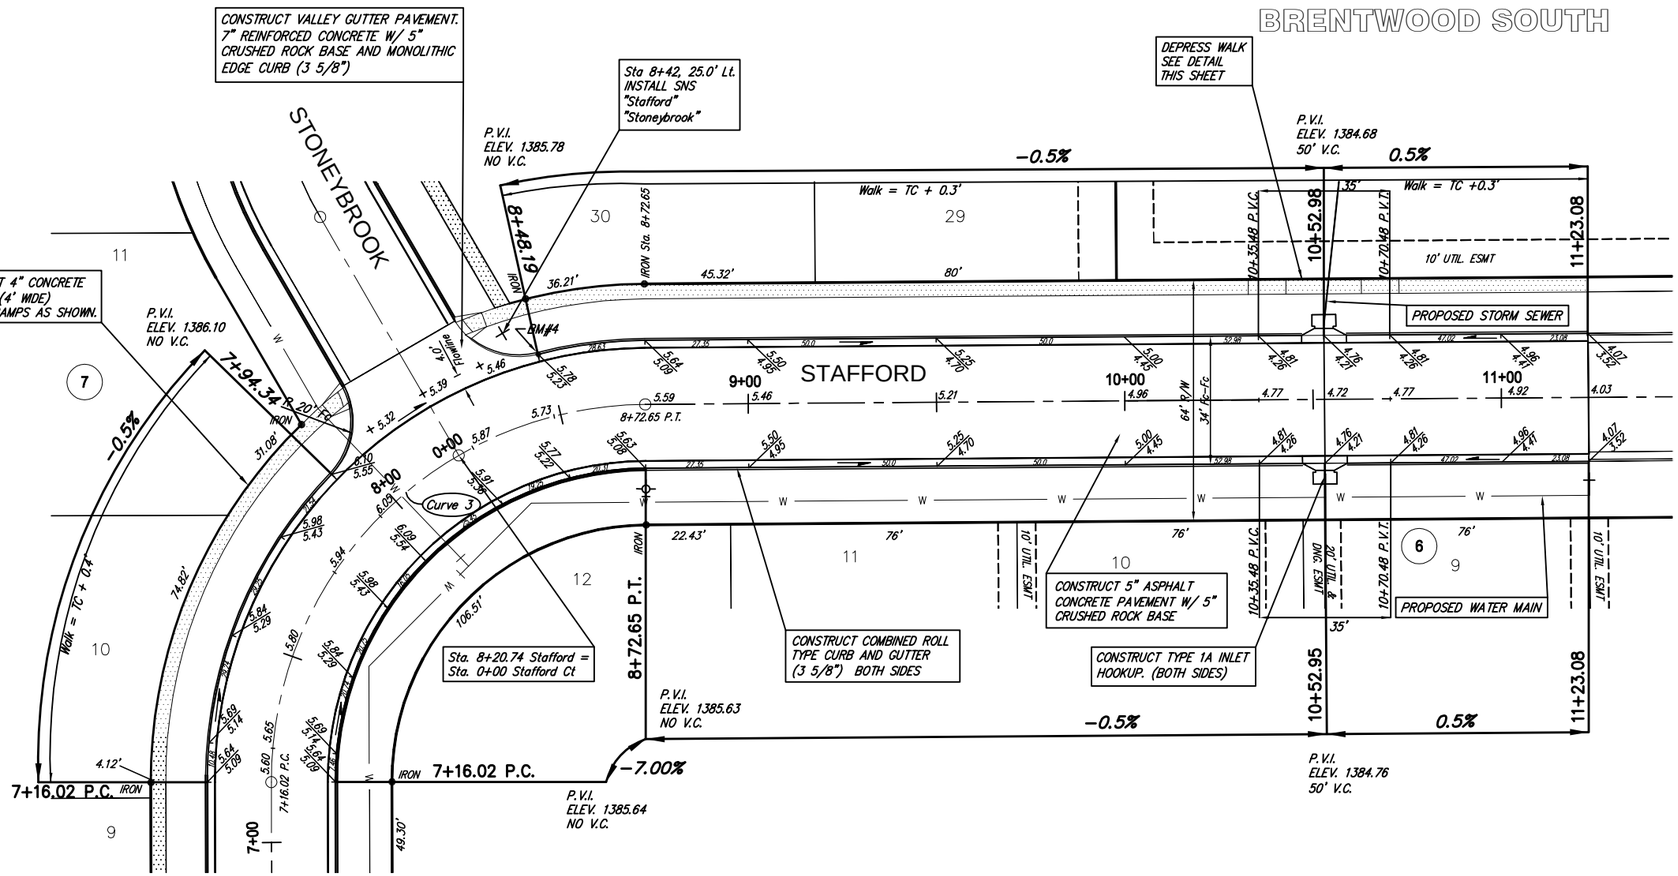

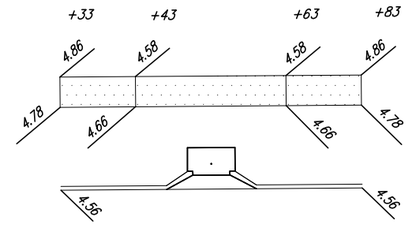

DEPRESSED SIDEWALK DETAIL

SCALE 1" = 20'
IRON = ●

Brentwood South Addition, Paving Improvements
Stoneybrook
WICHITA, KANSAS

Ruggles & Bohm, P.A.
Engineering, Surveying, Land Planning
924 North Main
Wichita, Kansas 67203
www.rbkansas.com
(316) 264-8008
(316) 264-4621 fax
E-mail: info@rbkansas.com

DESIGN KWL
DRAWN RLS
REVIEW
UTILITY
DATE Sept. 13, 2005
R/B JOB 27.02E
SHEET 7 OF 30
DRAWING FILE paving {Stafford (3)}
PROJECT NUMBER 472-84270