FOX RIDGE ADDITION
PHASE 13, PART 1 PAVING PLANS
CROSS SECTIONS

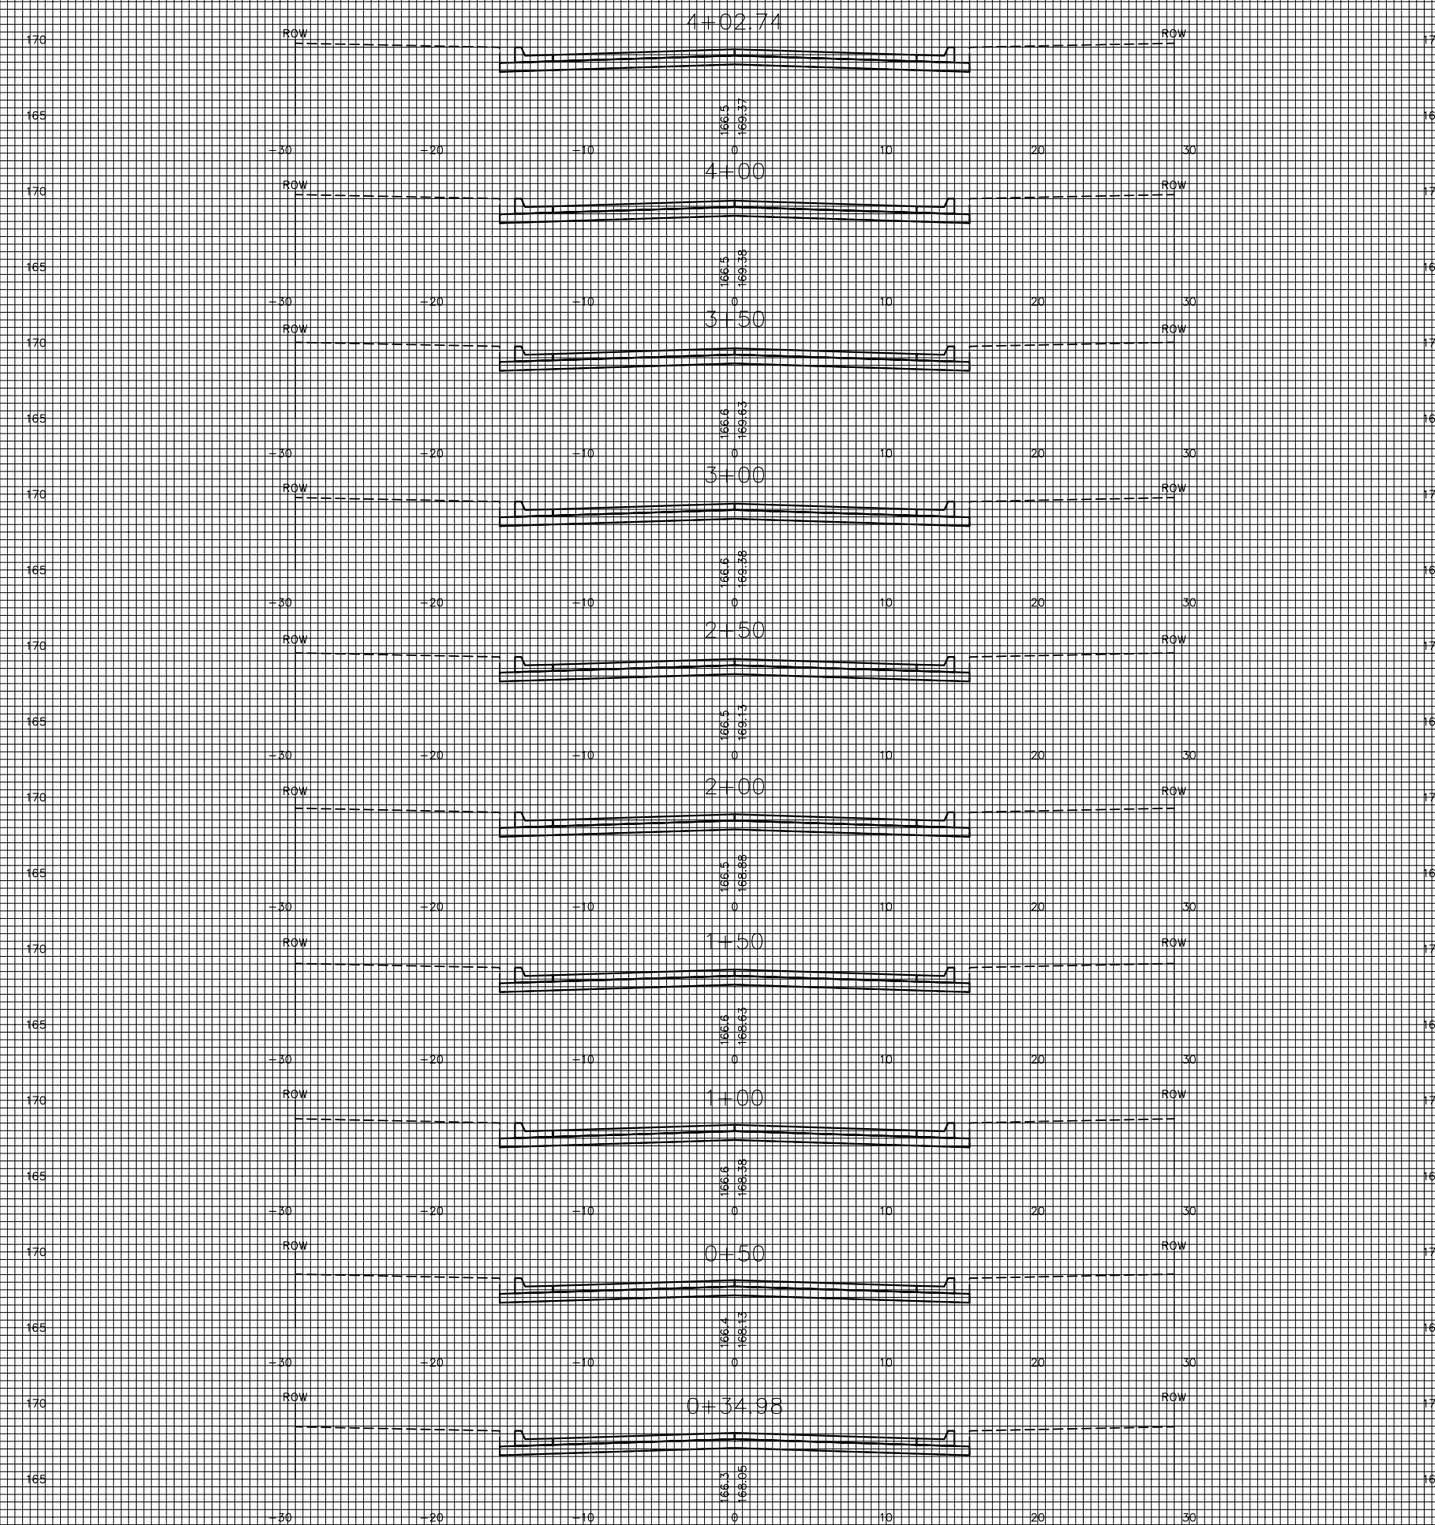

WILD THICKET CT.

G:\CIVIL\1271\DWG\PAV\PH13 PART1\XSECT\XSEC04