FOX RIDGE ADDITION CONNECTOR PHASE , PART 1 CROSS SECTIONS

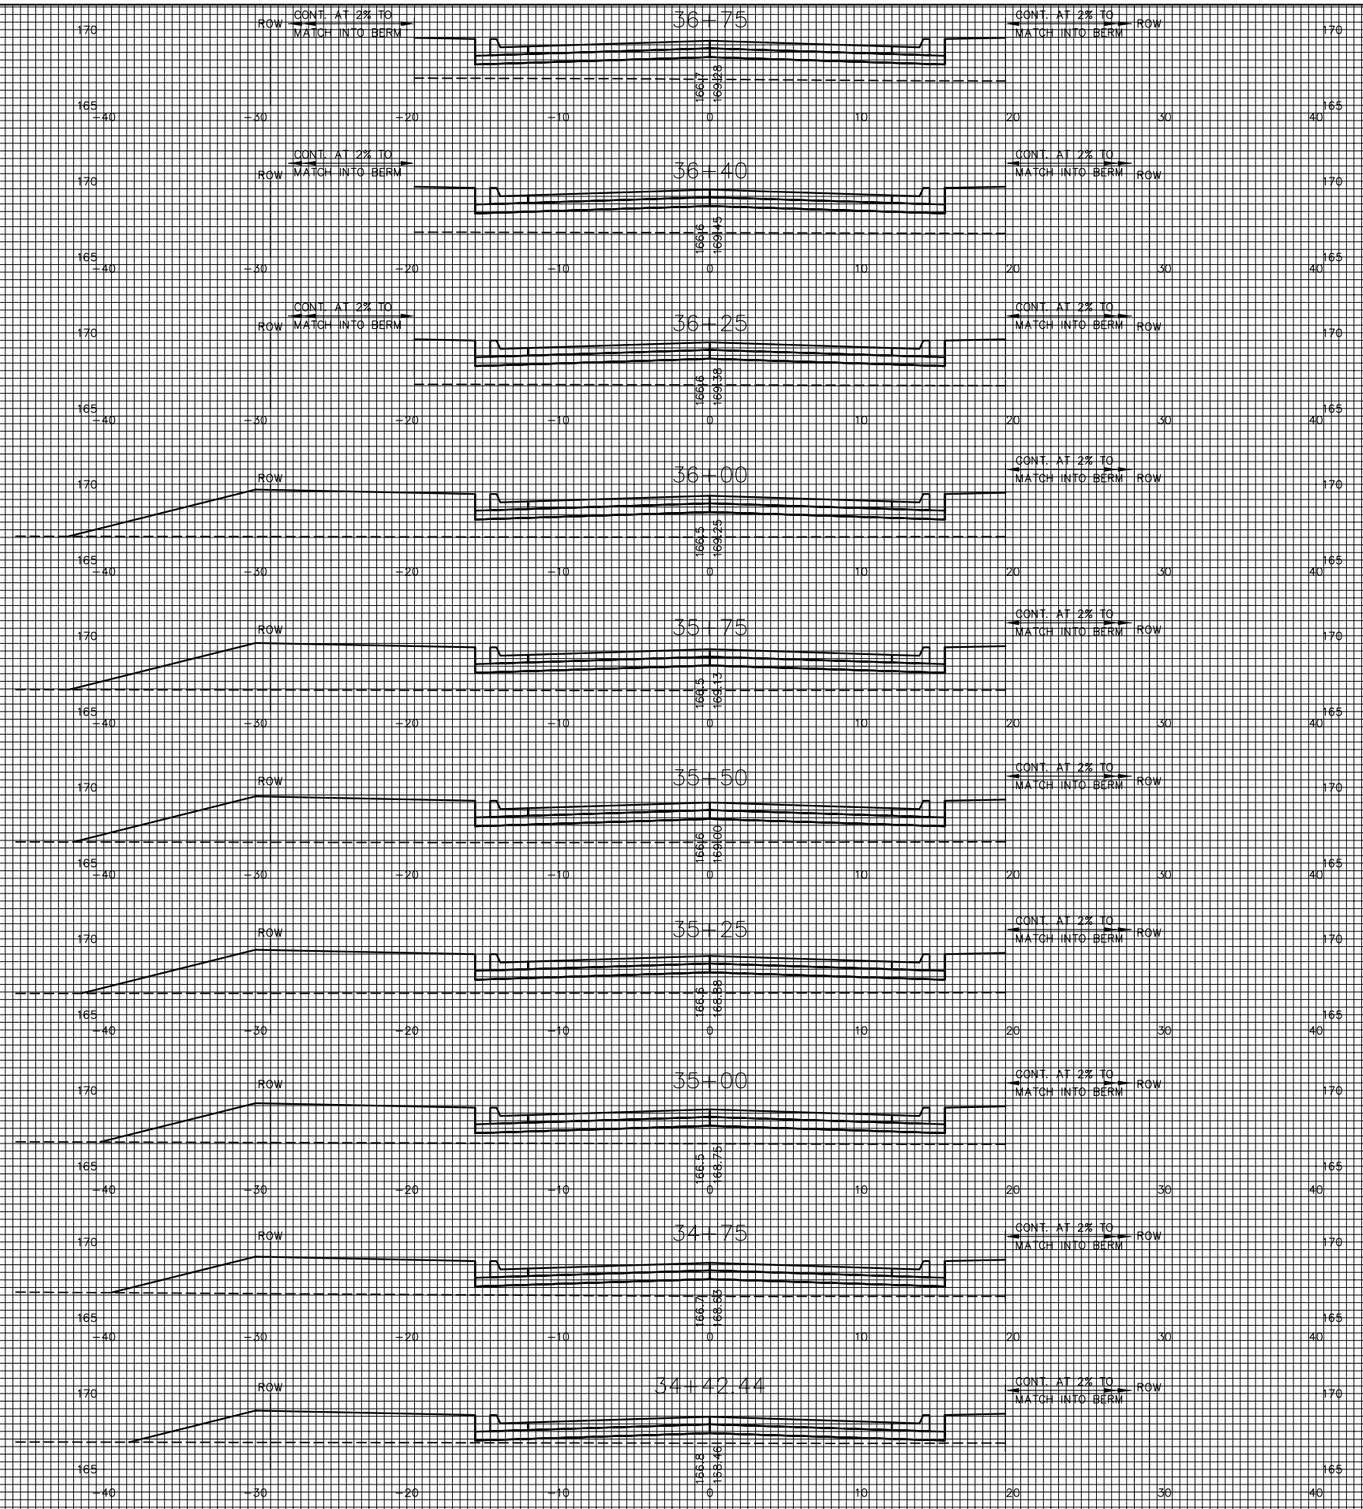

WESTLAKES PARKWAY

G:\CIVIL\19118\dwg\PAV\CONN_PH_PART1\XSEC\XSEC1