KILLENWOOD POINTE ADDITION
STORM WATER - PHASE 3
PROJECT NO. 472-83269

KILLENWOOD POINTE ADDITION

PINE MEADOW
SECOND ADDITION

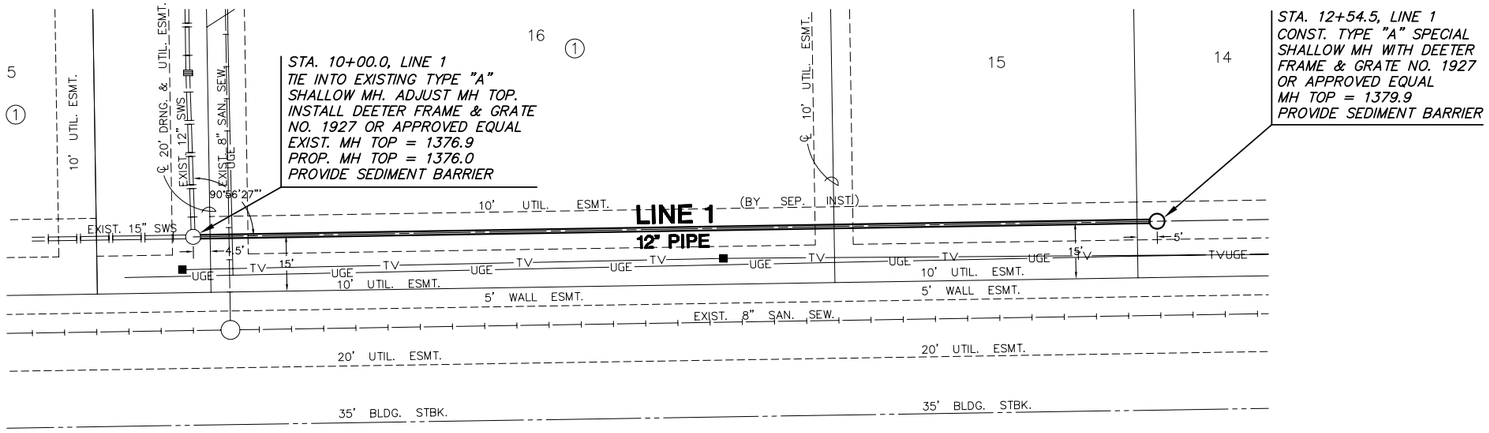

PLAN LINE 1

SCALE: 1"=20'

PROFILE LINE 1

SCALE: HORIZ. 1"=20'
SCALE: VERT. 1"=5'

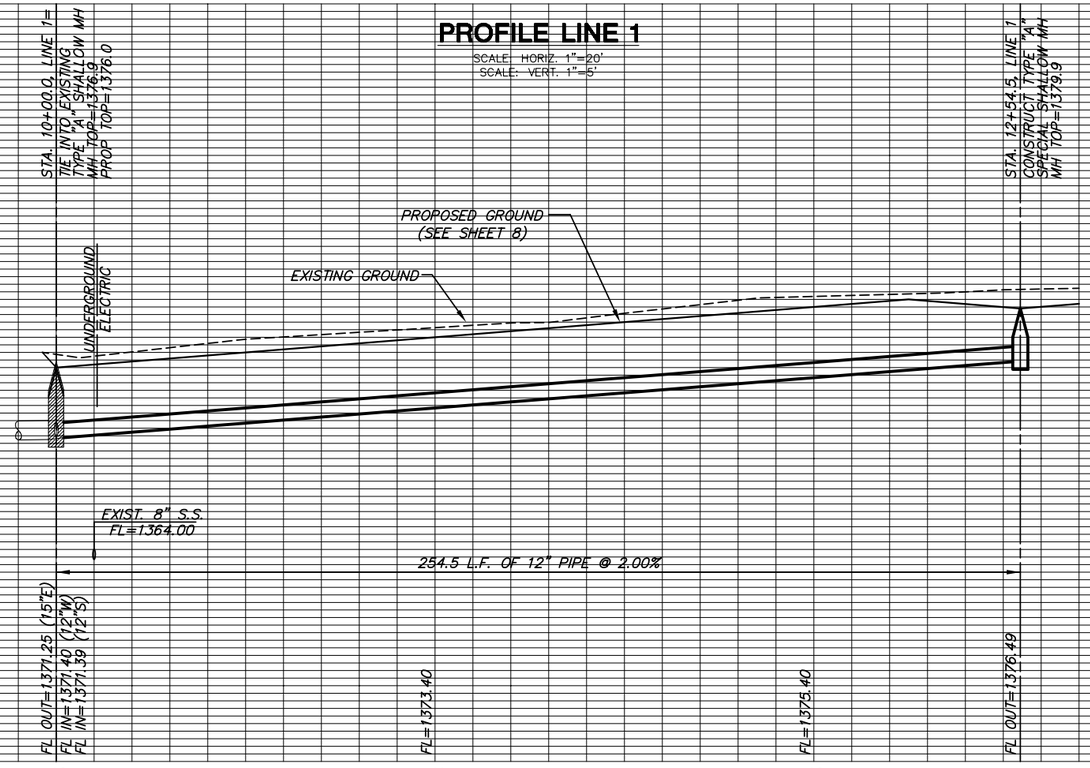

H:\CIVIL\00062\DWG\SWS\PHASE3\00062D1.DWG