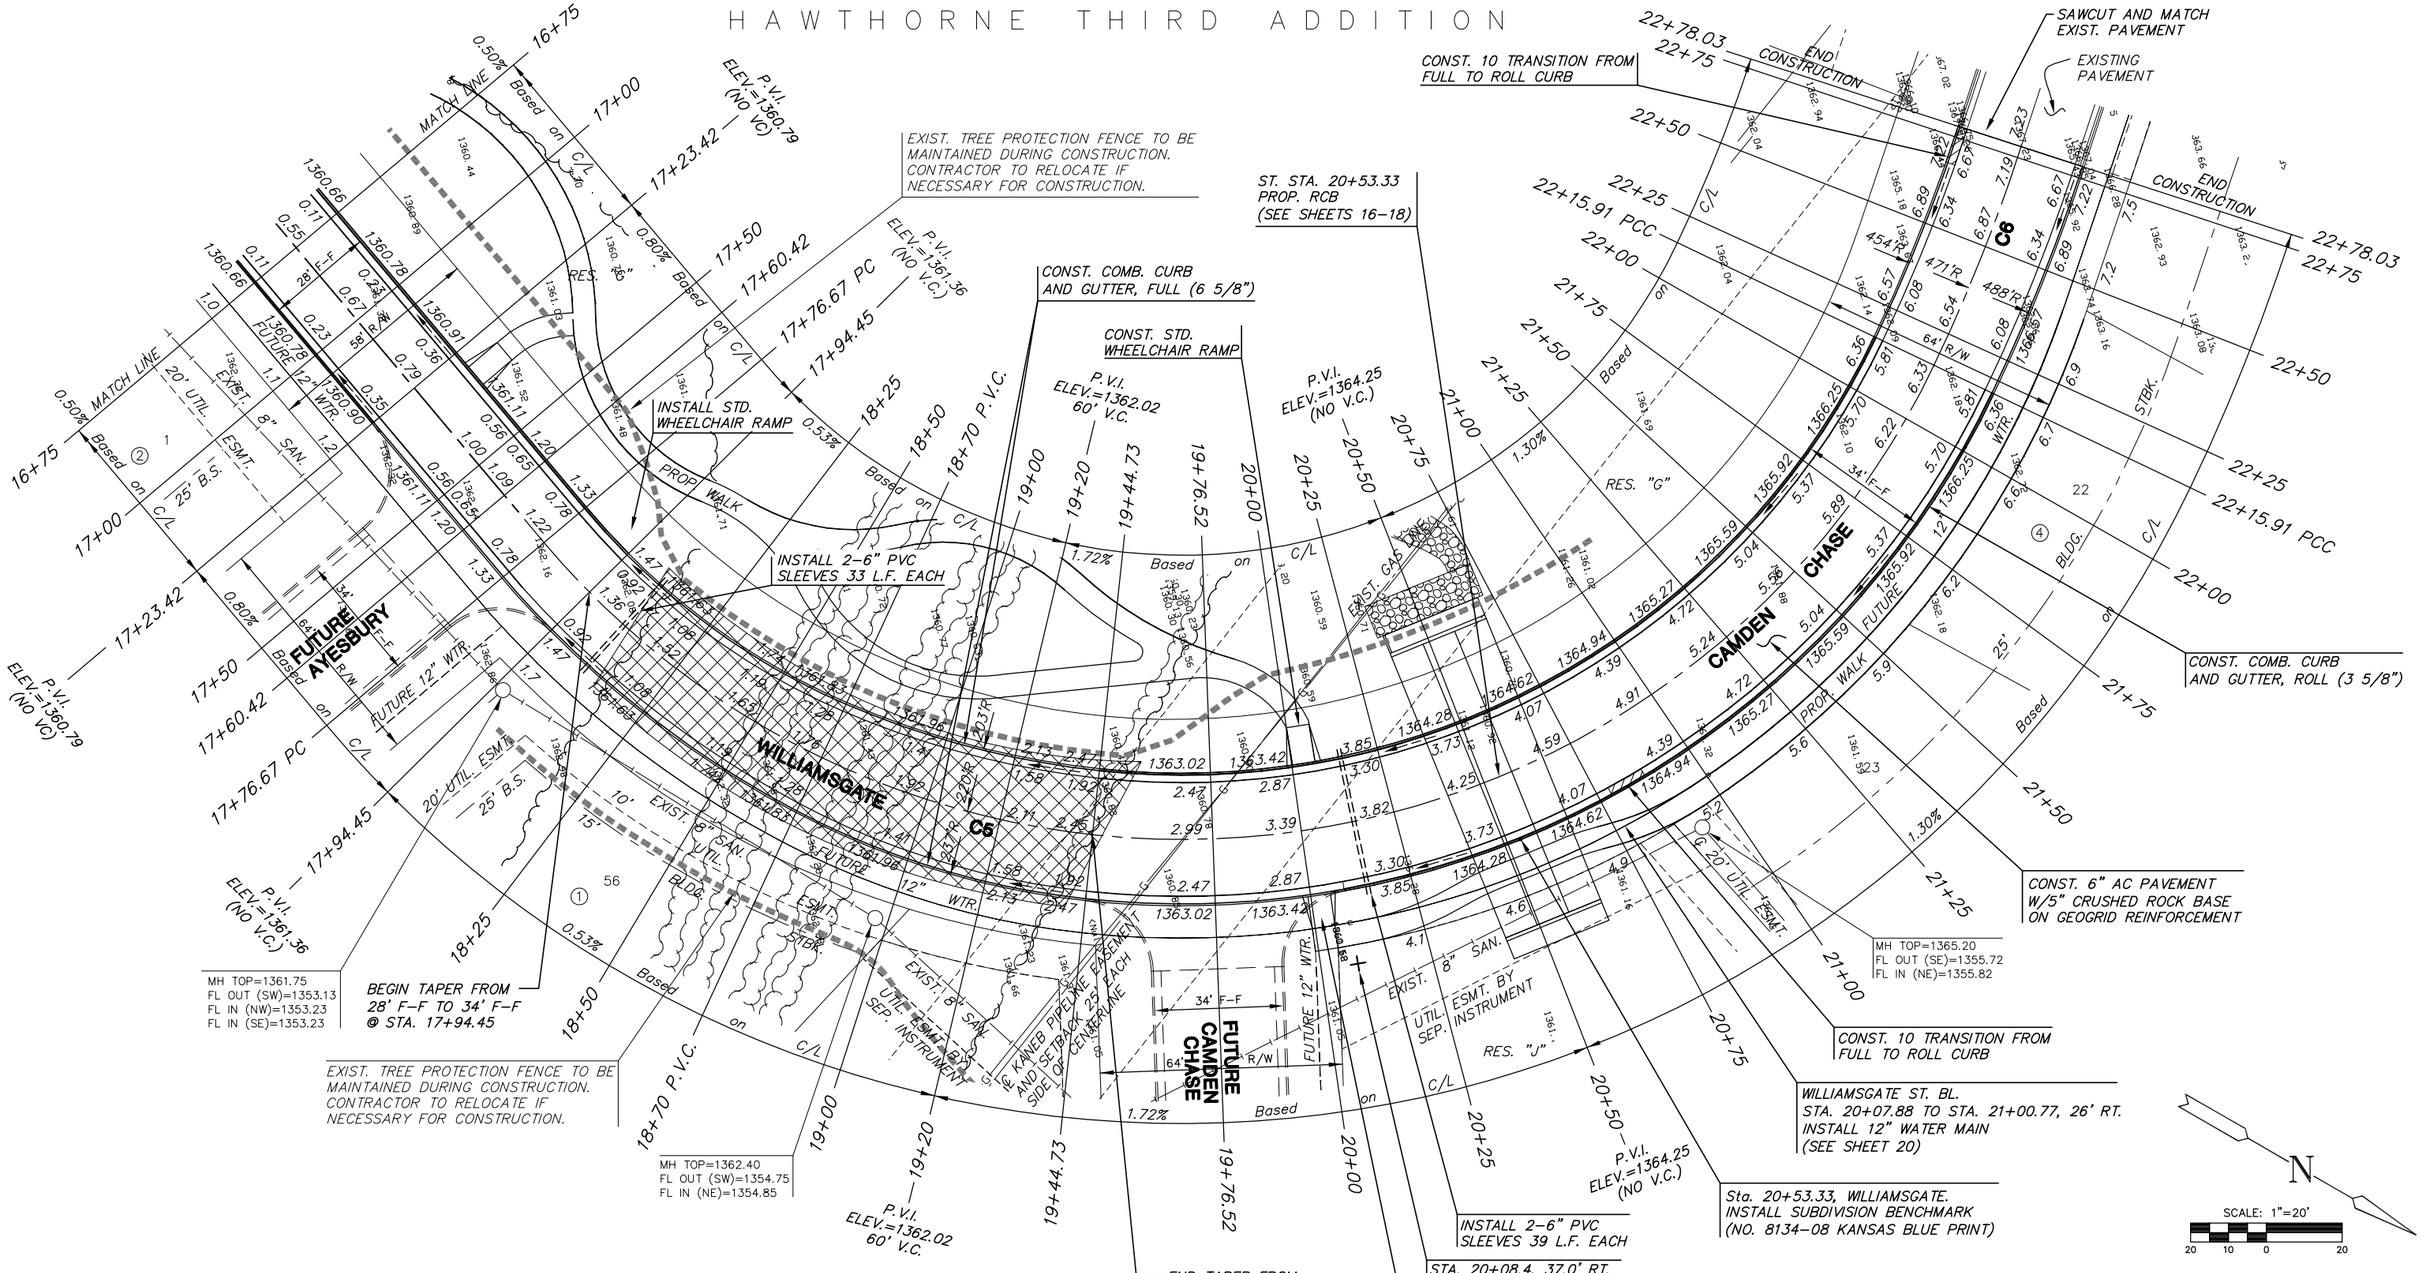

NOTE:
CONTRACTOR TO COORDINATE TREE TRIMMING AND/OR REMOVAL, IF NECESSARY, WITH THE ENGINEER/OWNER. NO TREES SHALL BE REMOVED WITHOUT PRIOR APPROVAL OF THE ENGINEER/OWNER.

NOTE:
TOP OF CURB ELEVATIONS SHOWN ARE FOR FULL CURB. CONSTRUCT CURB AND GUTTER AS NOTED.

NOTE: CONTRACTOR TO CONTACT KANEB PIPELINE PRIOR TO PERFORMING ANY WORK WITHIN THE 50' KANEB EASEMENT.

HAWTHORNE THIRD ADDITION

= EXIST. TREE PROTECTION

= TREE REMOVAL

H:\CIVIL\02167\DWG\PAV\WILLIAMSGATE\PH3\02167_E5

MKEC ENGINEERING CONSULTANTS
411 N. WEBB ROAD
WICHITA, KS. 67206
316 - 684 - 9600

HAWTHORNE THIRD ADDITION
WILLIAMSGATE/CAMDEN CHASE PHASE
PROJECT NAME

PAVING PLANS
SHEET TITLE

DRK	MKEC	DRK
DESIGN BY:	DRAWN BY:	CHECKED BY:
OCTOBER 2004	02167	8 / 48
DATE	JOB NO.	SHEET/OF