HAWTHORNE 3RD ADDITION
WILLIAMSGATE/CAMDEN CAHSE
CROSS SECTIONS

10+75

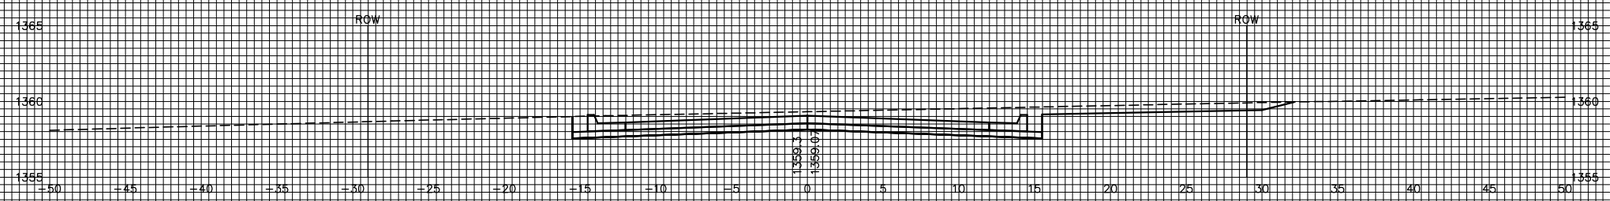

10+50

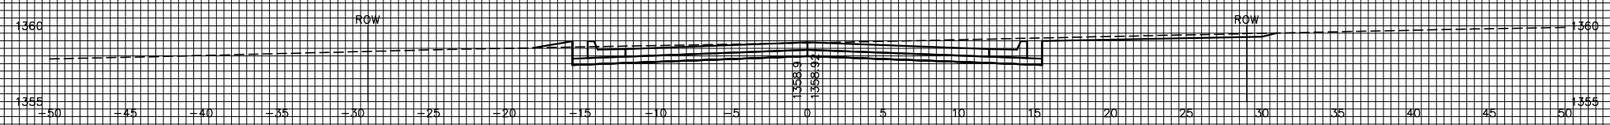

10+25

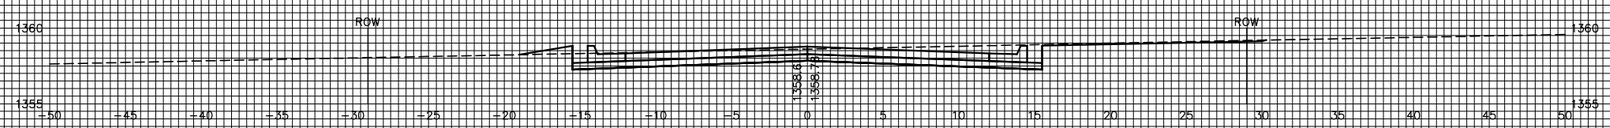

10+00

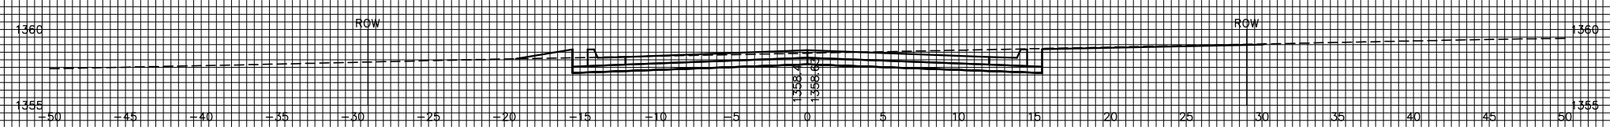

9+75

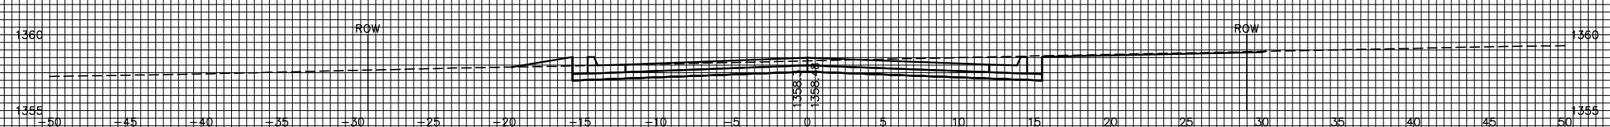

9+50

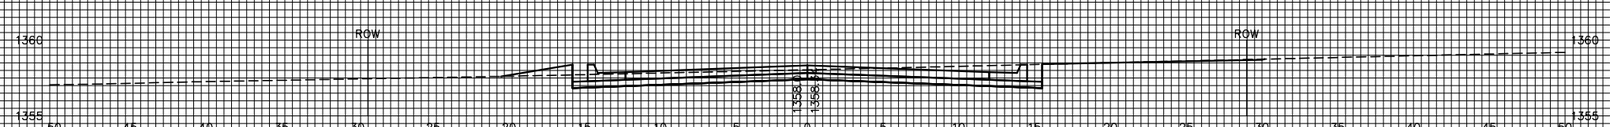

WILLIAMSGATE