HAWTHORNE 3RD ADDITION
WILLIAMSGATE/CAMDEN CAHSE
CROSS SECTIONS

12+00

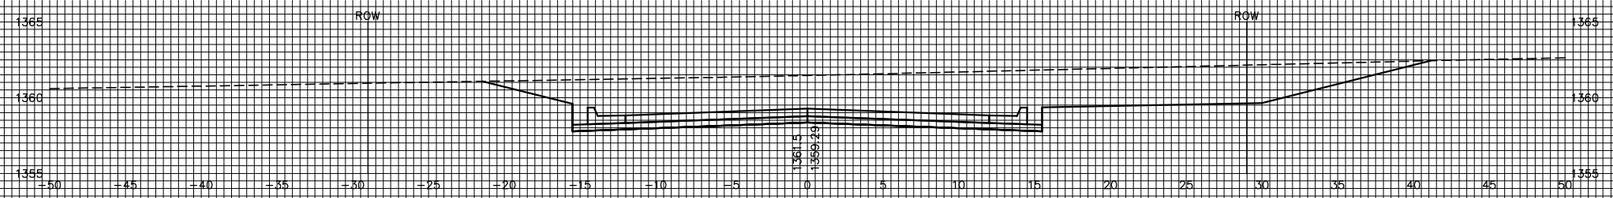

11+96.62

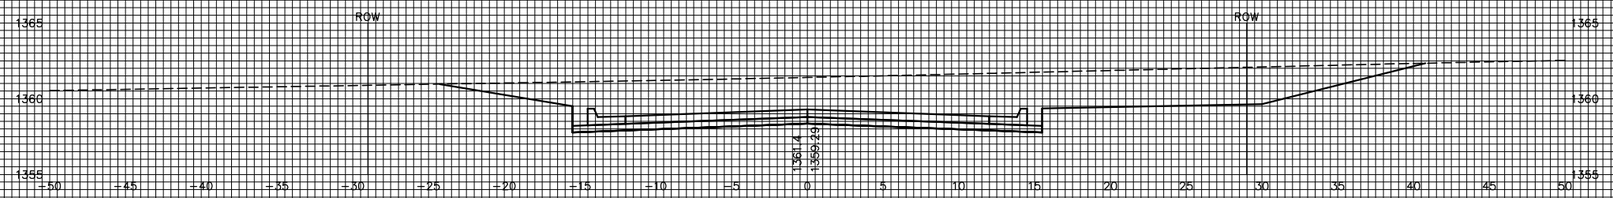

11+50

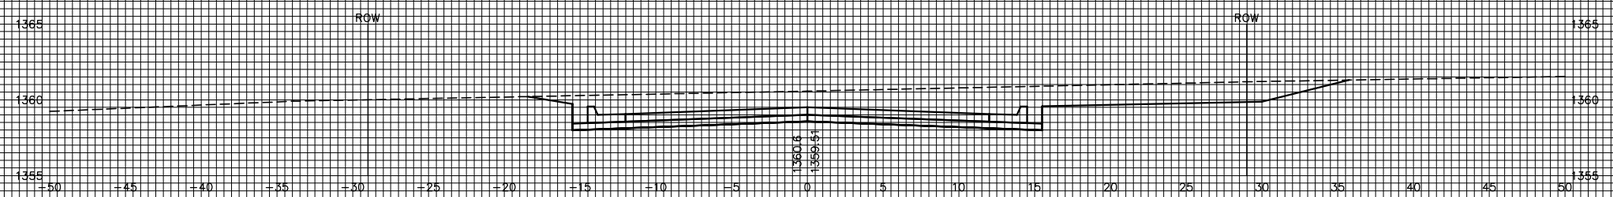

11+15.13

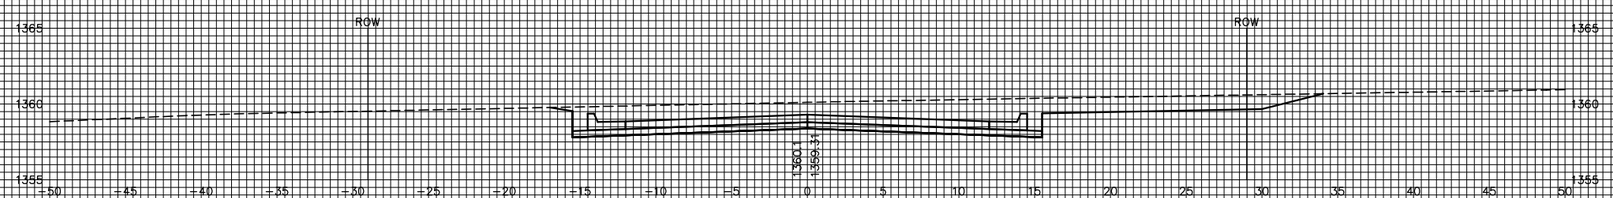

11+00

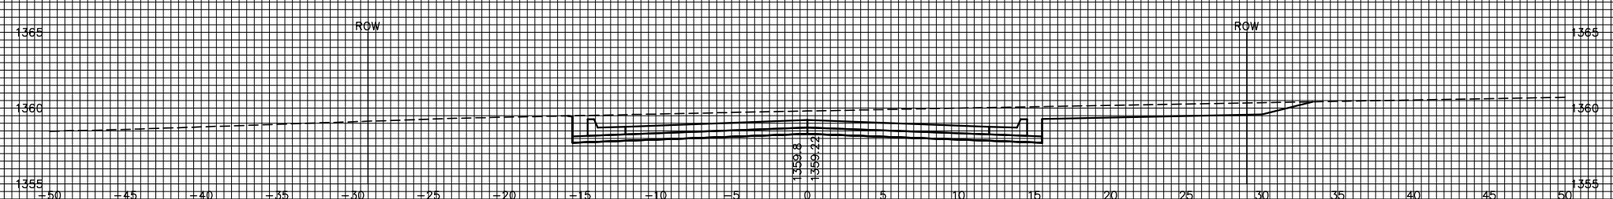

WILLIAMSGATE