Oliver

Douglas

TYPICAL PAVEMENT SECTIONS

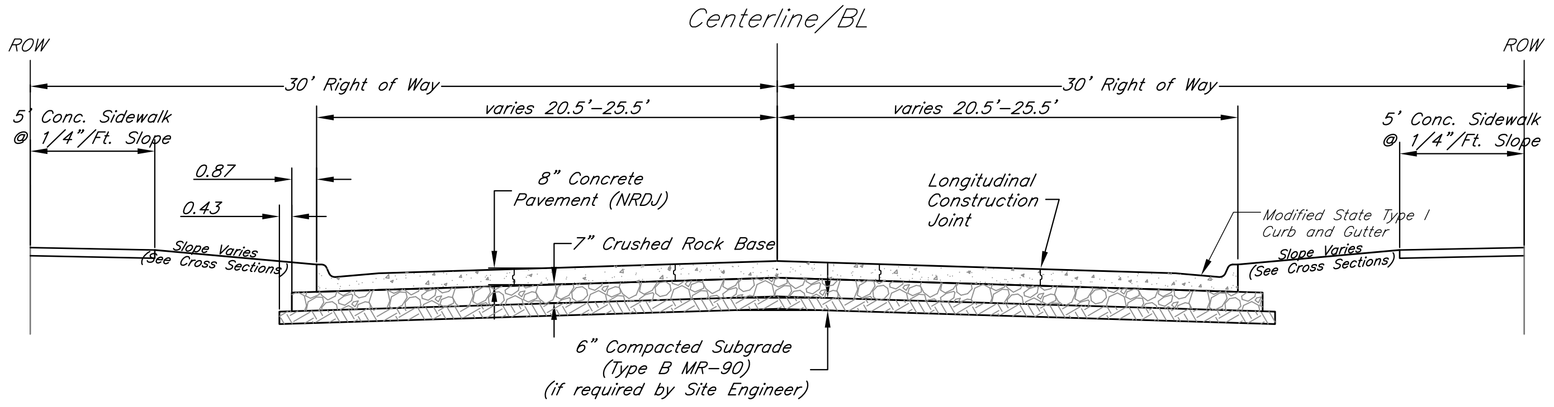

Sta. 37+17–38+50

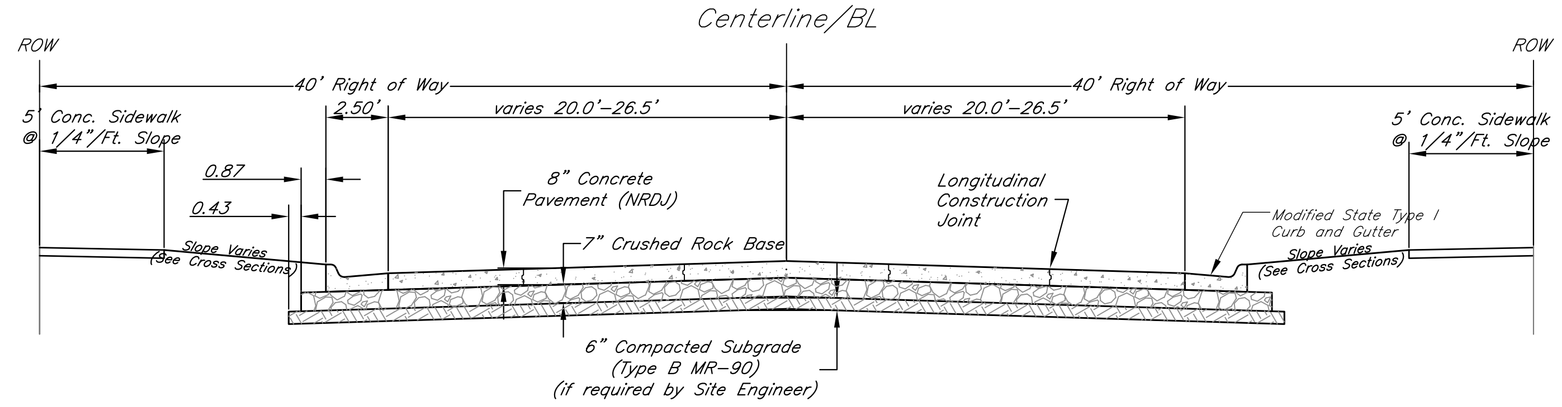

Sta. 16+54–18+50

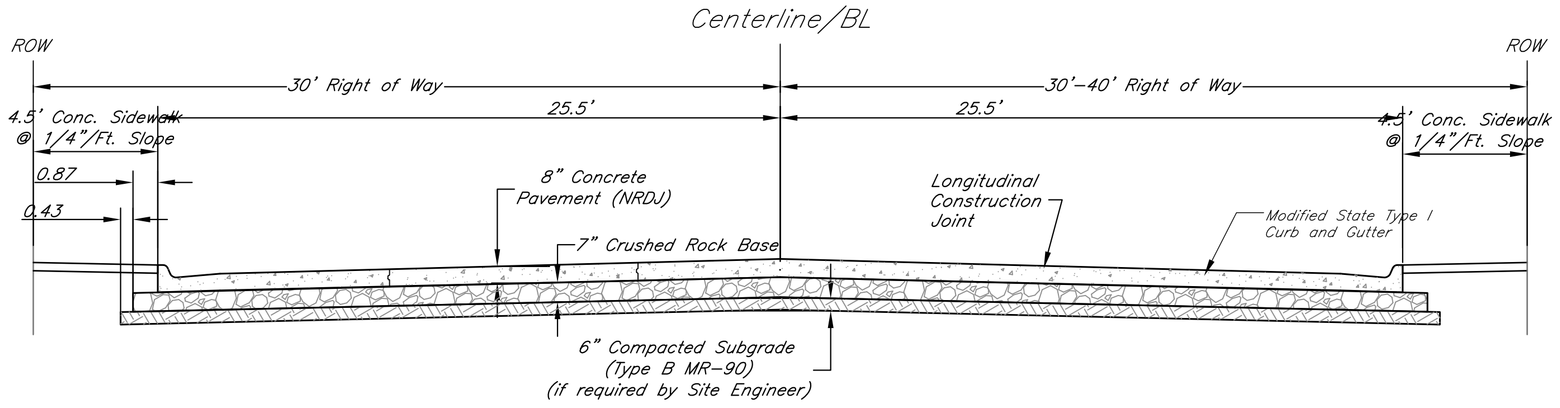

Sta. 38+50–39+56

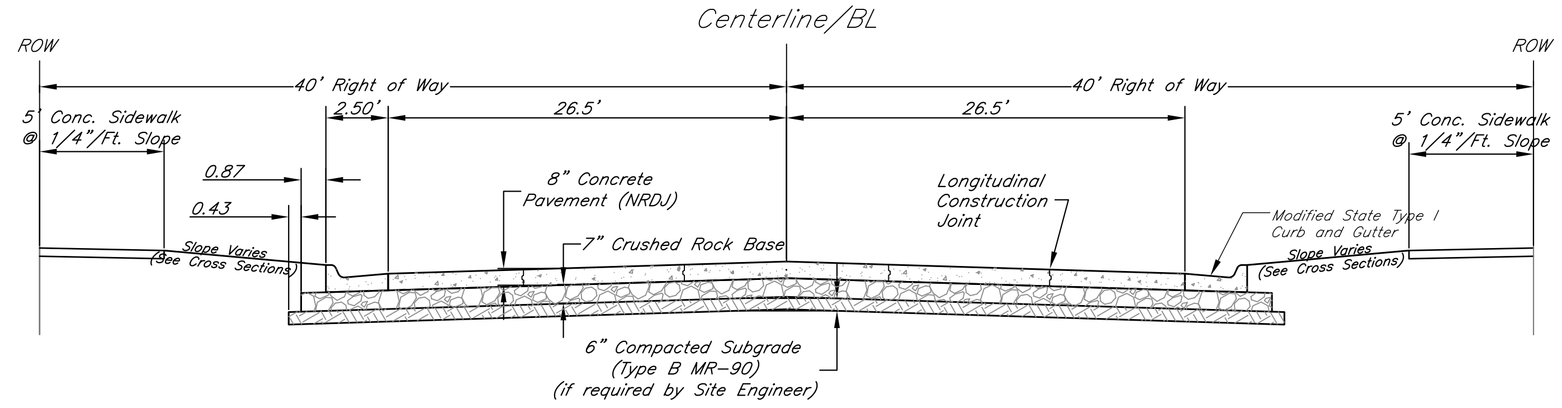

Sta. 18+50–19+56

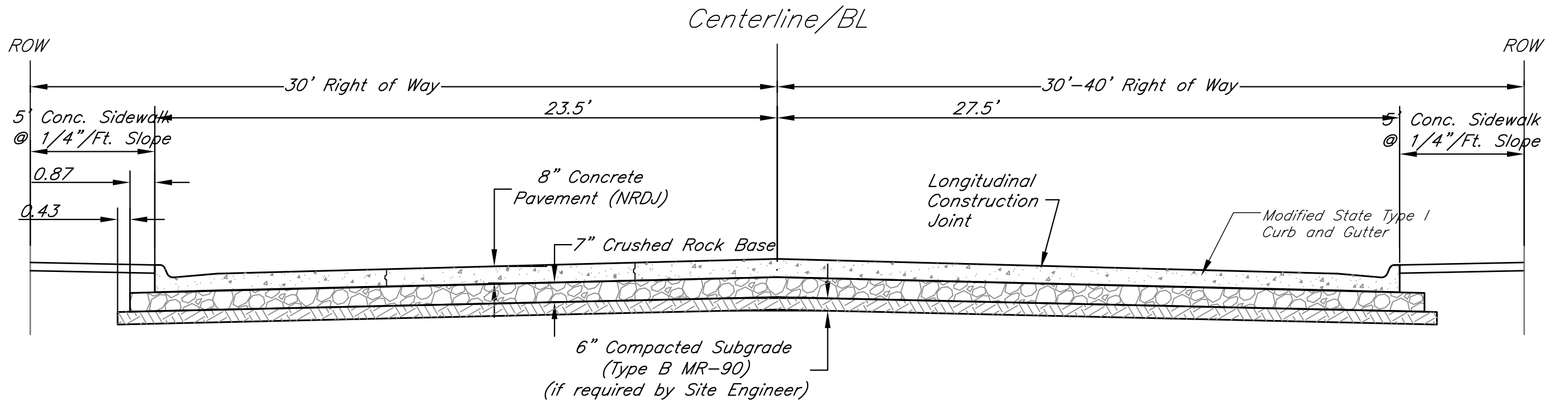

Sta. 40+42–41+38

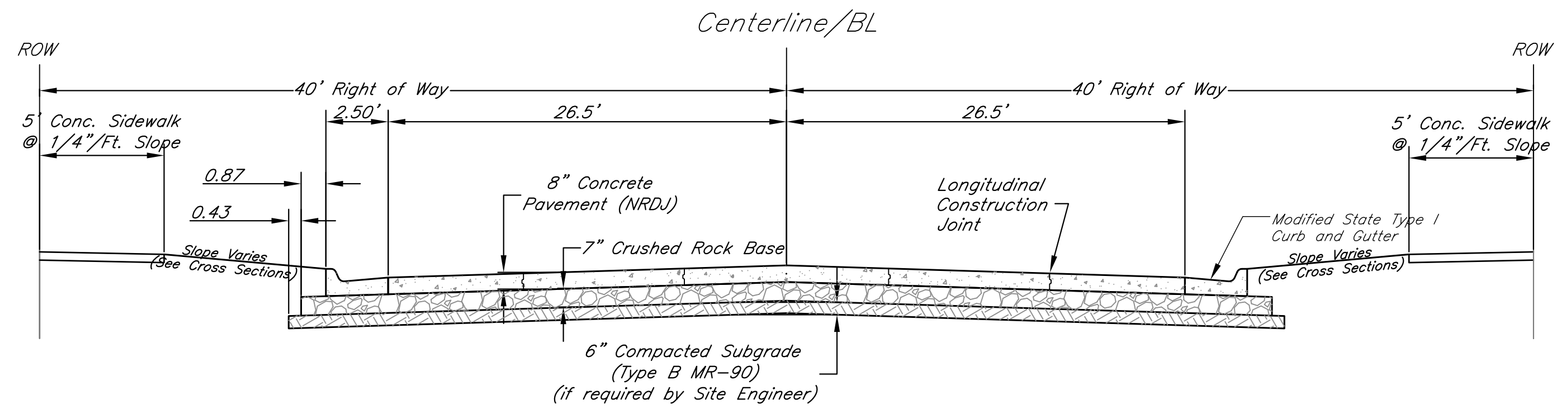

Sta. 20+47–21+40

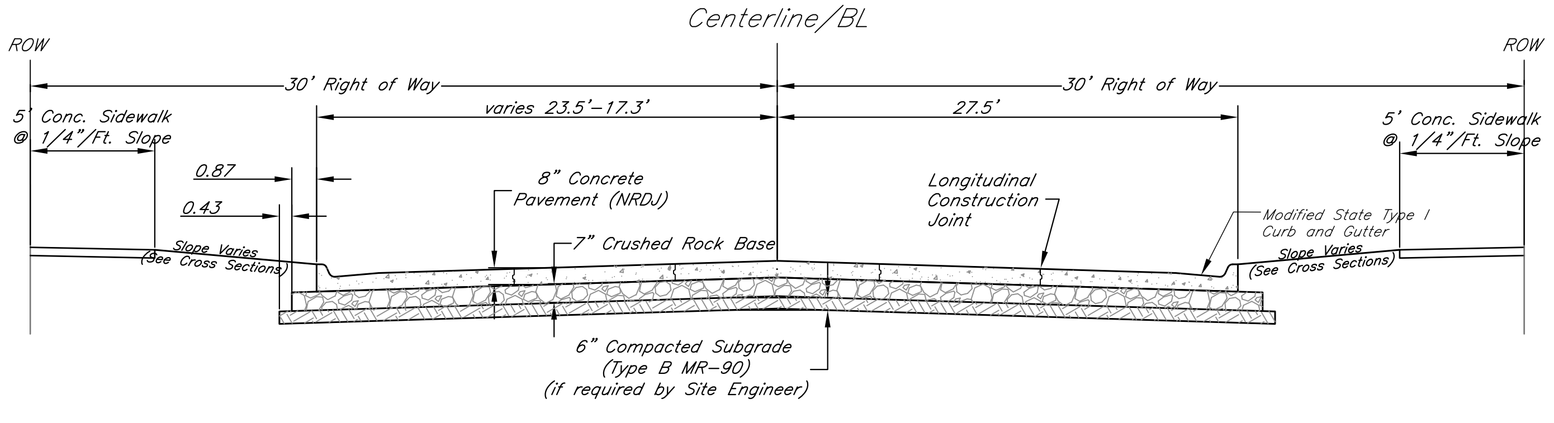

Sta. 41+38–42+75

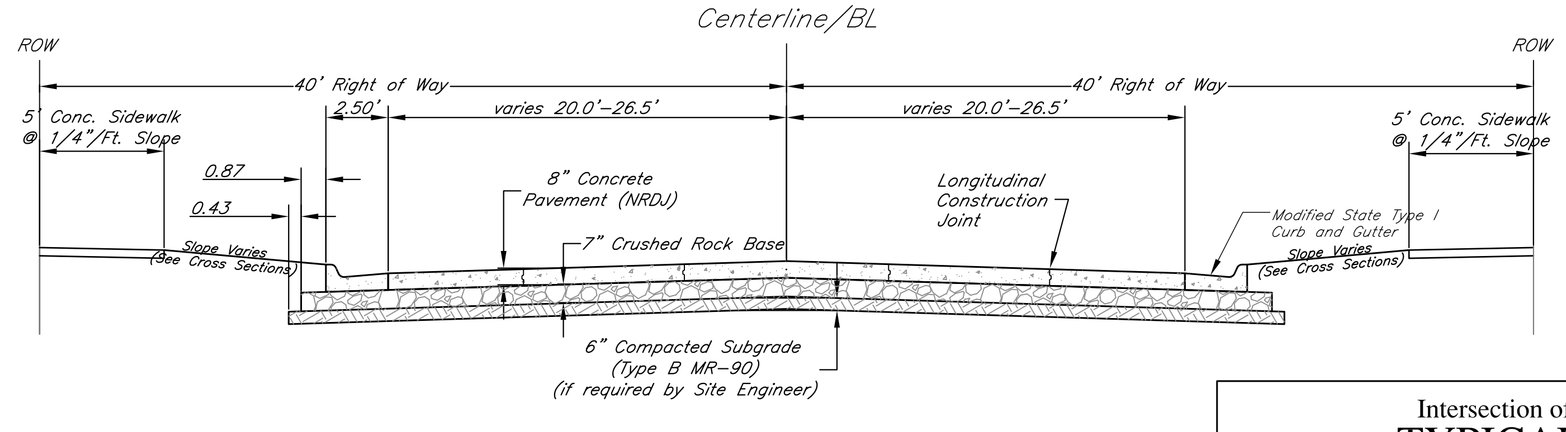

Sta. 21+40–23+65

Intersection of Douglas and Oliver

TYPICAL SECTIONS

Wichita, Sedgwick County

kemiller engineering
516 S. Market,
Wichita, KS 67202
316/264–0242

PROJECT NUMBER			
472-83755			
KEM NO.	FILE	DATE	SHEET
03033	SH2 Pav details	3/2008	2
DESIGN	DRAWN	REVISED	OF
COW	km	3/20/08	49