Benchmarks

BM #2– Chiseled "+" Located in sidewalk @ the NWPC of the Intersection of Wabash Ave. and 2nd Street North. Elev. = 1297.15 (MSL)

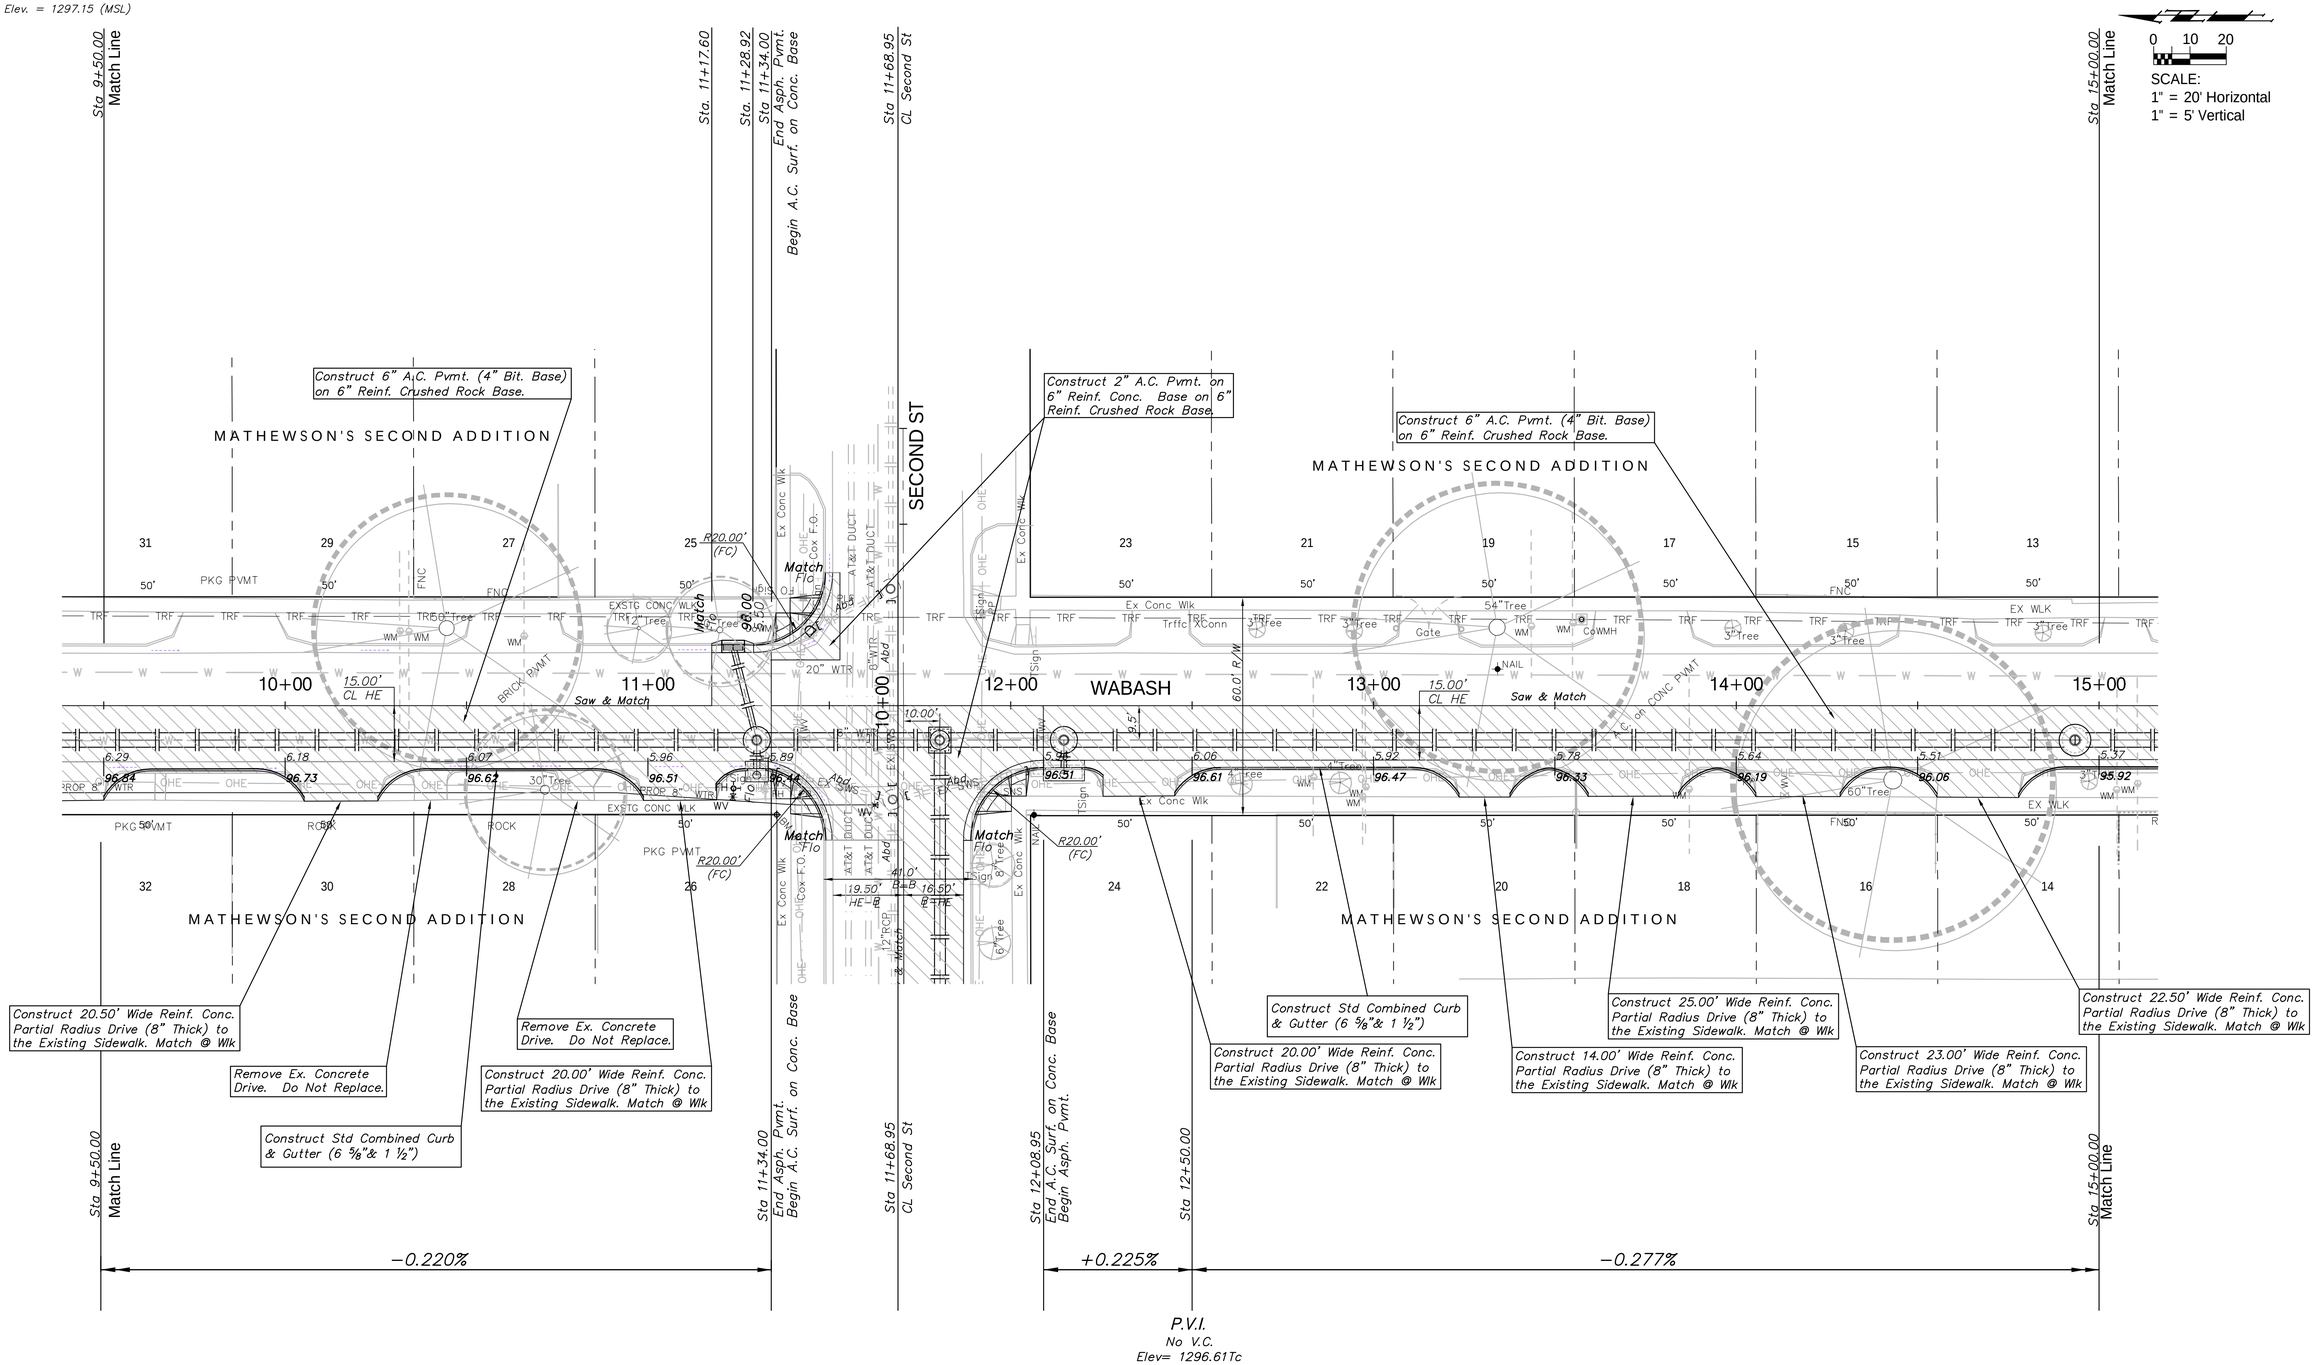

Drawing File: E:\eng\Old Town Drainage Ph 2\Land\dwg\oldtowne base.dwg (Pav 05)

February 2008

Design: KK Drawn: TCA Approved: JFB Scale: NOTED	Project No. 06-10-E682 CITY OF WICHITA, KANSAS WABASH PAVING DOUGLAS AVENUE DRAINAGE OUTFALL PROJECT - PHASE 2	Baughman Company , P.A. 315 Ellis St. Wichita, KS 67211 P 316-262-7271 F 316-262-0149 ENGINEERING | SURVEYING | PLANNING | LANDSCAPE ARCHITECTURE

SHEET 43 OF 54