Benchmarks

BM #1– Chiseled "+" Located in sidewalk @ the NEPC of the Intersection of Wabash Ave. and 1st Street North. Elev. = 1295.76 (MSL)

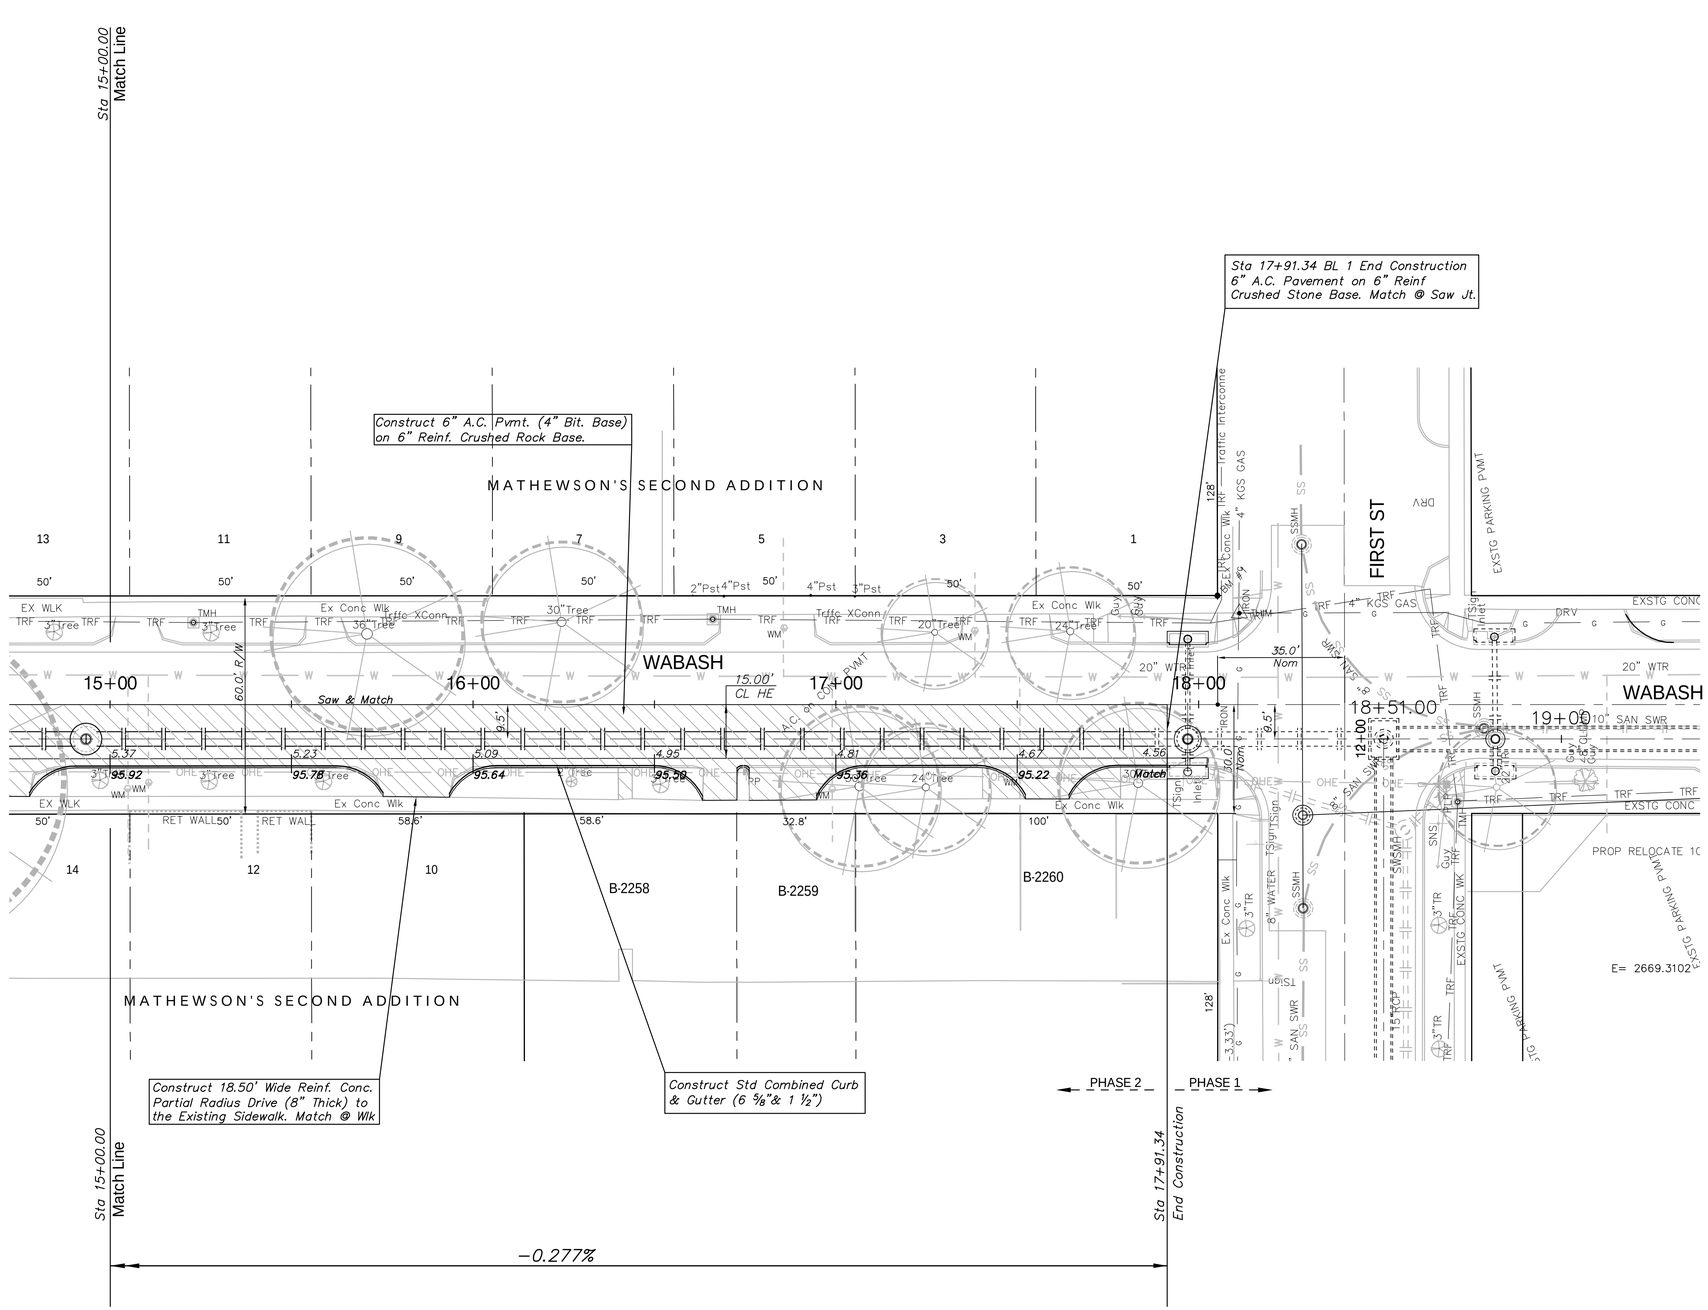

Drawing File: E:\eng\Old Town Drainage Ph 2\Land\dwg\oldtowne base.dwg {Pav 06}

Design: KK Drawn: TCA Approved: JFB Scale: NOTED	Project No. 06-10-E682 CITY OF WICHITA, KANSAS WABASH PAVING DOUGLAS AVENUE DRAINAGE OUTFALL PROJECT - PHASE 2	Baughman Company , P.A. 315 Ellis St. Wichita, KS 67211 P 316-262-7271 F 316-262-0149 Baughman ENGINEERING | SURVEYING | PLANNING | LANDSCAPE ARCHITECTURE

February 2008

SHEET 44 OF 54