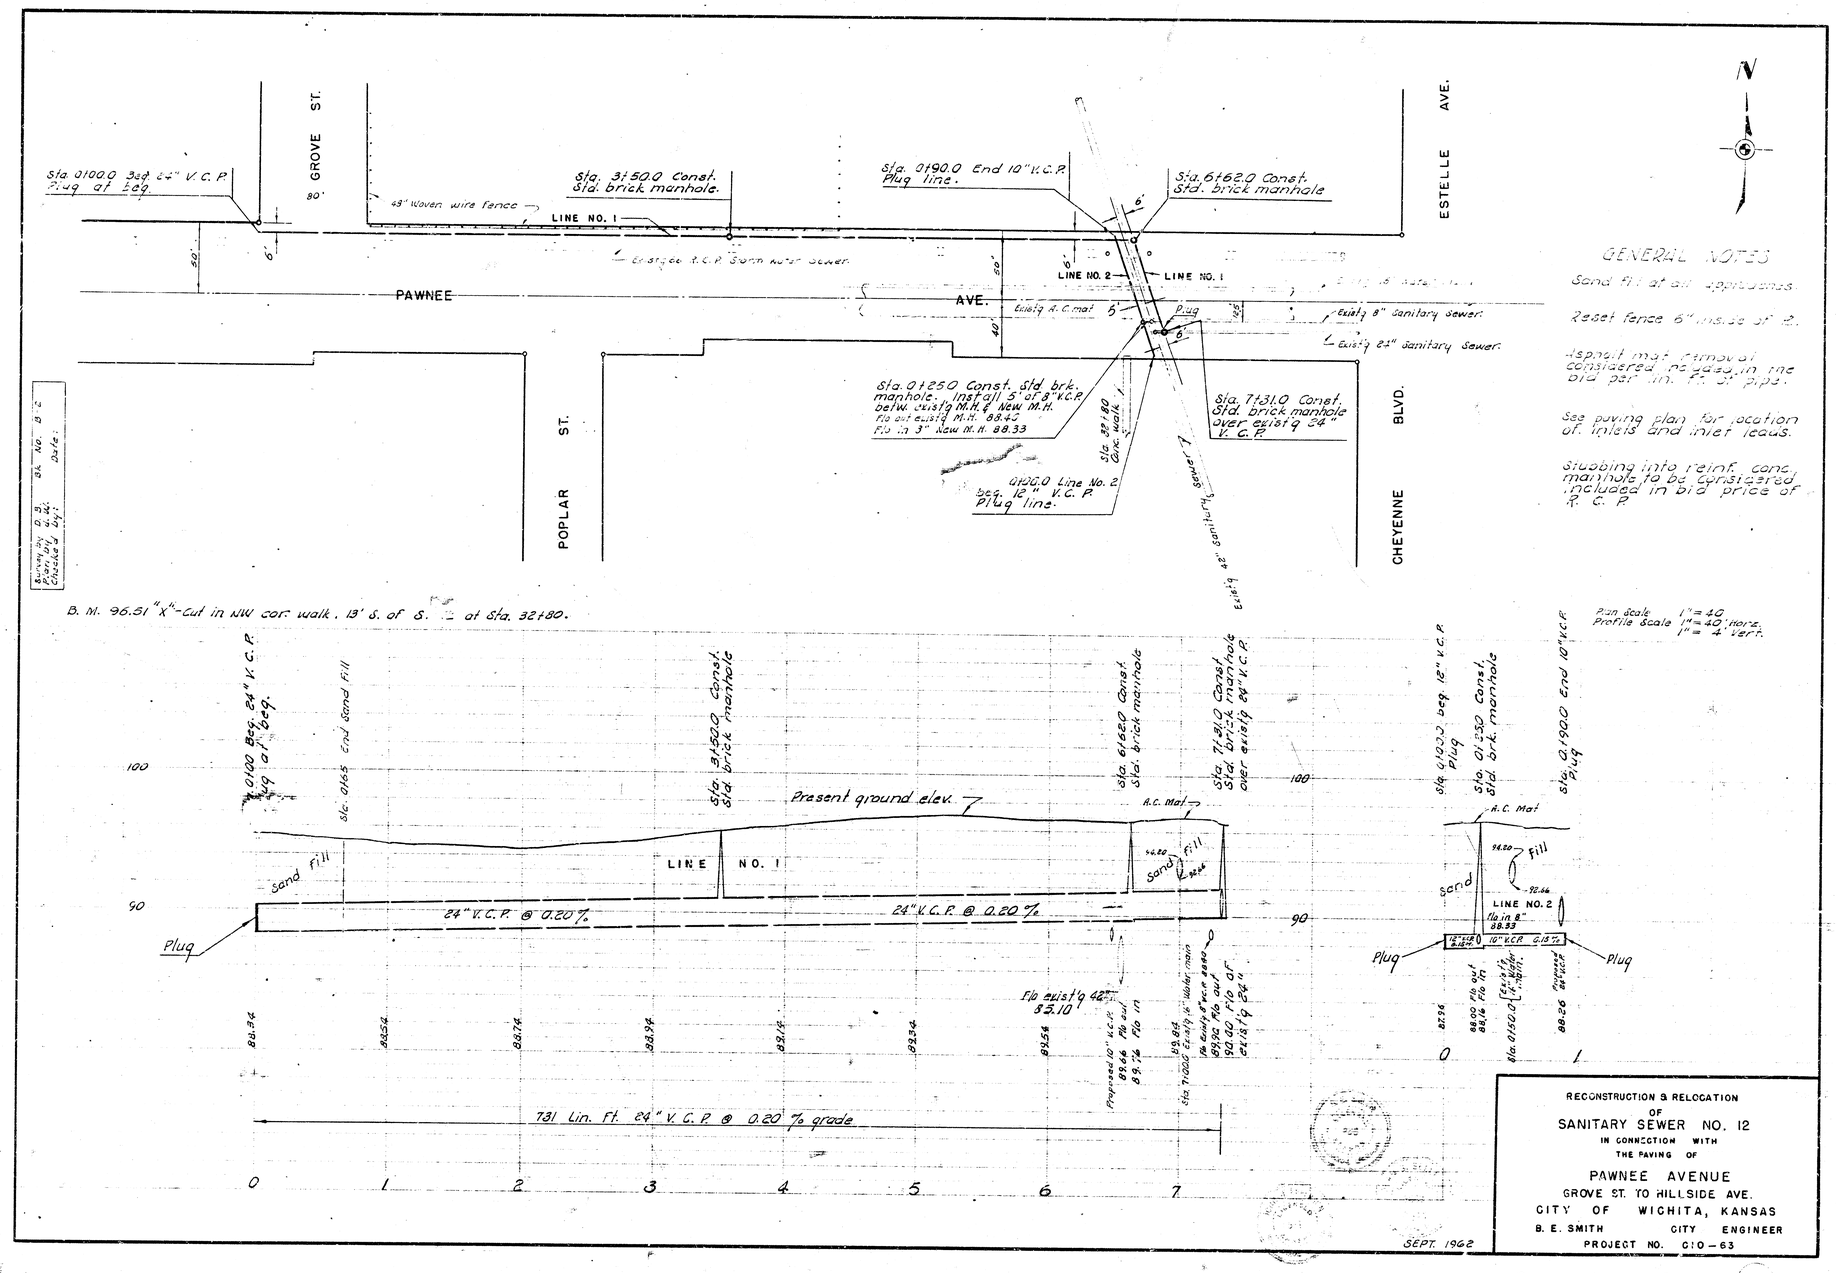

GENERAL NOTES

Sand fill at all approaches.

Reset fence 6" inside of R.

Asphalt mat removal considered included in the bid per lin. ft. of pipe.

See paving plan for location of inlets and inlet leads.

Stubbing into reinf. conc. manhole to be considered included in bid price of R.C.P.

Plan Scale 1" = 40'
Profile Scale 1" = 40' Horz.
1" = 4' Vert.

RECONSTRUCTION & RELOCATION
OF
SANITARY SEWER NO. 12
IN CONNECTION WITH
THE PAVING OF
PAWNEE AVENUE
GROVE ST. TO HILLSIDE AVE.
CITY OF WICHITA, KANSAS
B. E. SMITH CITY ENGINEER
PROJECT NO. C10-63