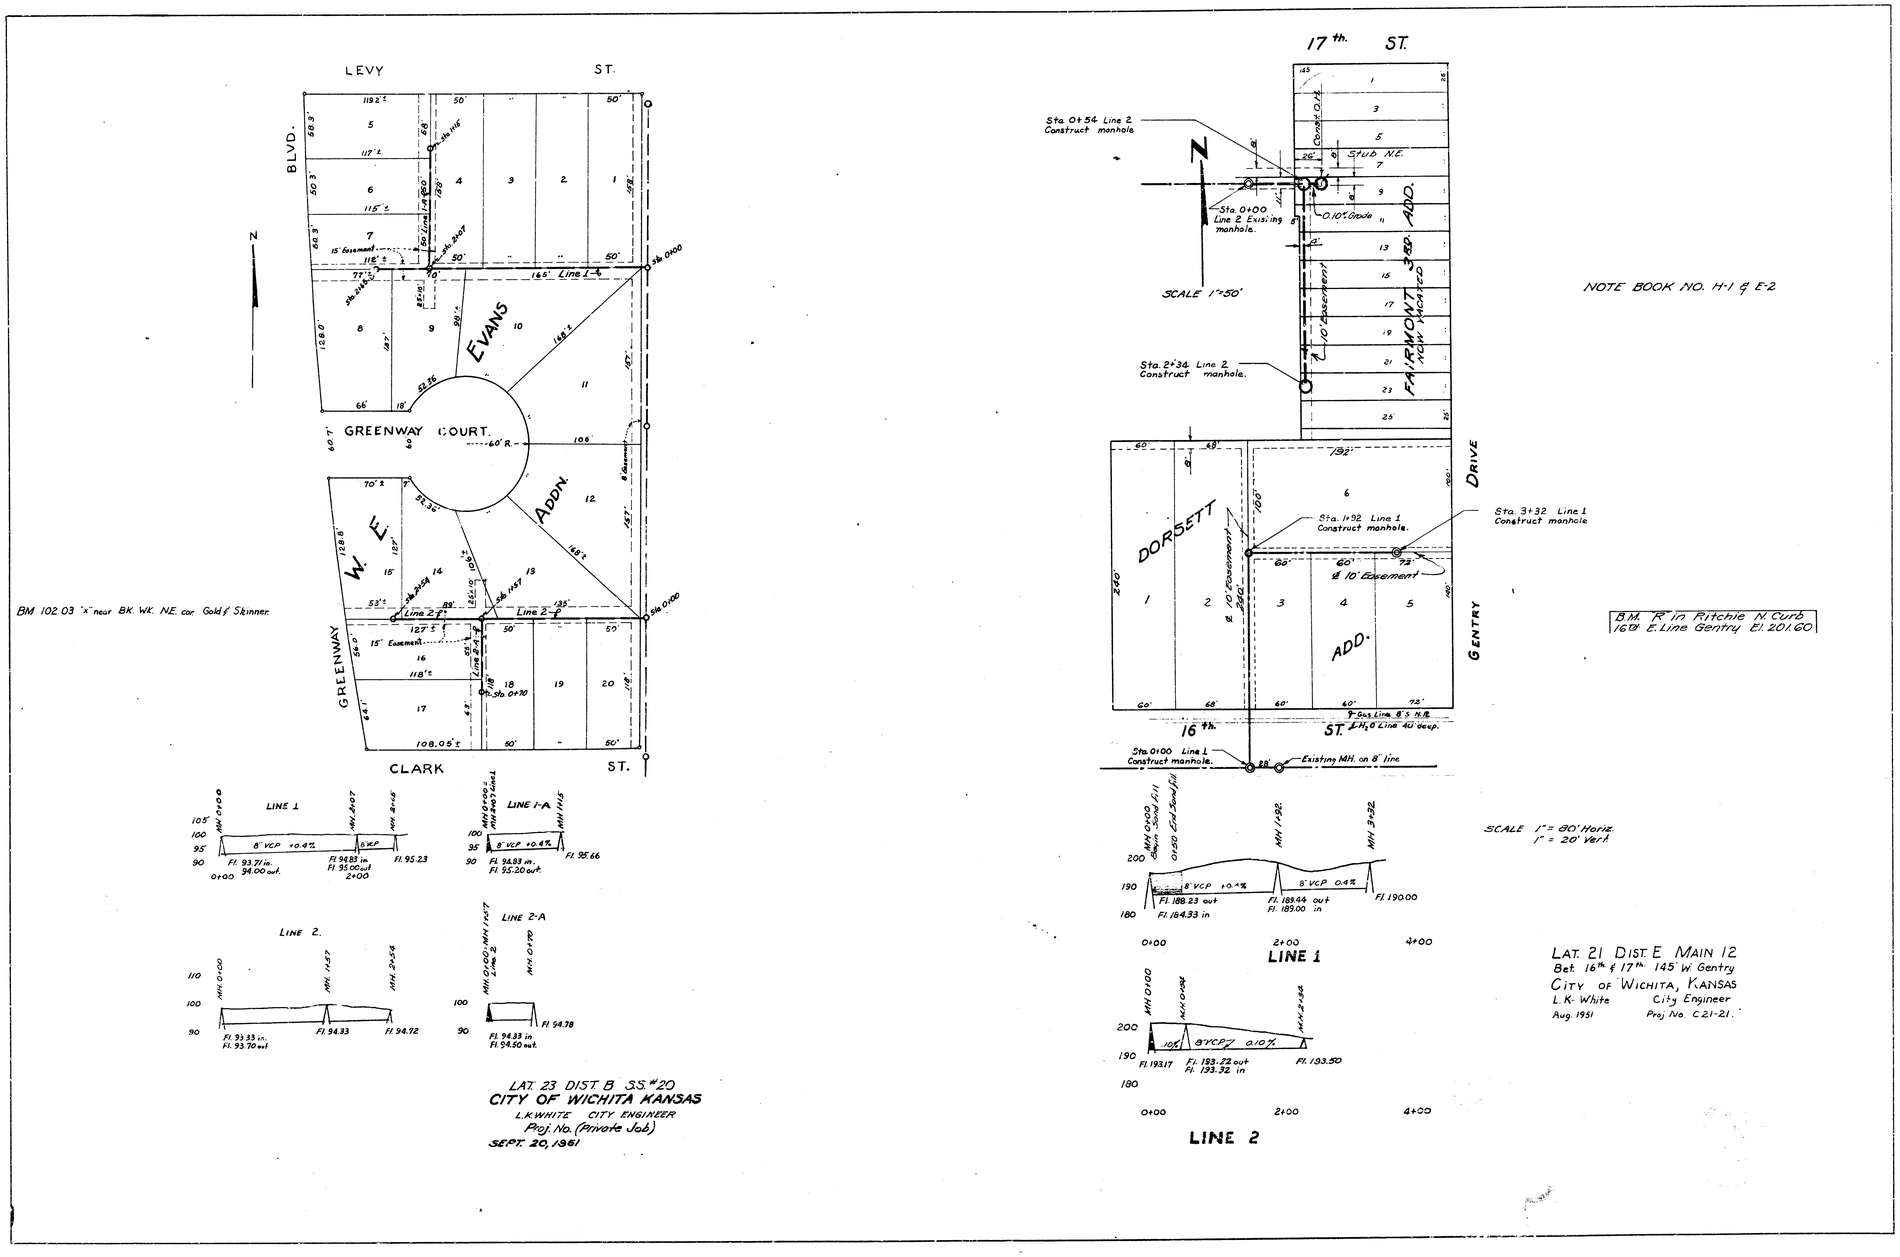
LEVY ST.
BLVD.
GREENWAY COURT.
EVANS ADDN.
W. E.
GREENWAY
CLARK ST.
Line 1
Line 2
Line 1-A
Line 2-A
Sta. 0+00
Sta. 0100
BM 102.03 "x" near BK. WK. N.E. cor. Gold & Skinner.
LAT. 23 DIST. B S.S. #20
CITY OF WICHITA KANSAS
L.K. WHITE CITY ENGINEER
Proj. No. (Private Job)
SEPT. 20, 1961
17th. ST.
Sta. 0+54 Line 2 Construct manhole
Sta. 0+00 Line 2 Existing manhole.
0.10% Grade
SCALE 1"=50'
Sta. 2+34 Line 2 Construct manhole.
FAIRMONT 3RD ADD. NOW PLATTED
DORSETT ADD.
GENTRY DRIVE
Sta. 1+92 Line 1 Construct manhole.
Sta. 3+32 Line 1 Construct manhole
16th. ST.
Sta. 0100 Line 1 Construct manhole.
Existing MH. on 8" line.
NOTE BOOK NO. H-1 & E-2
B.M. "R" in Ritchie N. Curb 160' E. Line Gentry El. 201.60
SCALE 1" = 80' Horiz. 1" = 20' Vert.
LINE 1
LINE 2
LAT. 21 DIST. E MAIN 12
Bet. 16th & 17th. 145' W. Gentry
CITY OF WICHITA, KANSAS
L. K. White City Engineer
Aug. 1951 Proj. No. C21-21.