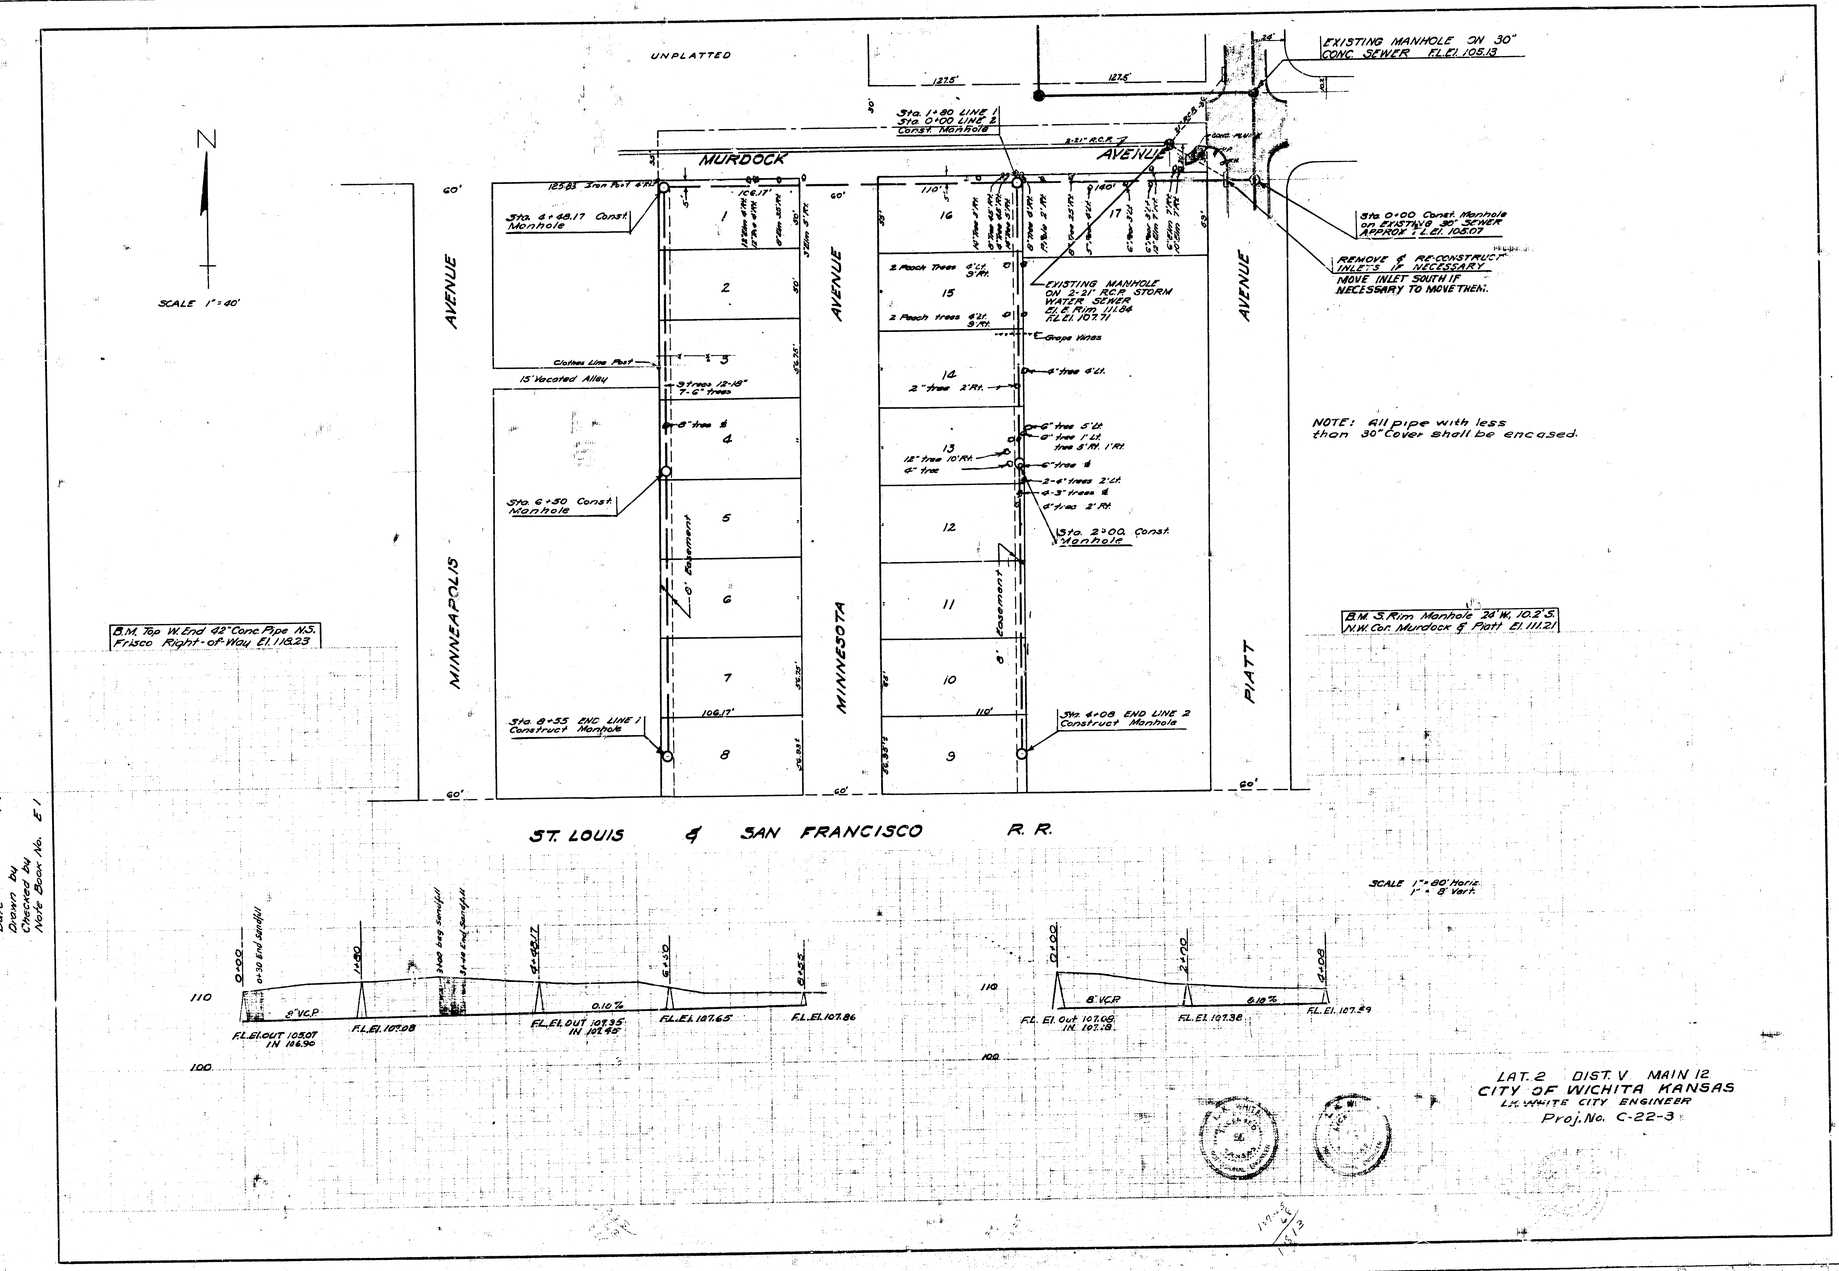
UNPLATTED
EXISTING MANHOLE ON 30" CONC. SEWER FL.El. 105.13
Sta. 1+80 LINE 1
Sta. 0+00 LINE 2
Const. Manhole
MURDOCK
AVENUE
Sta. 4+48.17 Const. Manhole
Sta. 0+00 Const. Manhole on EXISTING 30" SEWER APPROX. FL.El. 103.07
REMOVE & RE-CONSTRUCT INLETS IF NECESSARY
MOVE INLET SOUTH IF NECESSARY TO MOVE THEM.
EXISTING MANHOLE ON 2-2'-0" R.C.P. STORM WATER SEWER FL.E. PION. 111.06 FL.El. 107.71
Clothes Line Post
15' Vacated Alley
Sta. 6+50 Const. Manhole
Sta. 2+00 Const. Manhole
NOTE: All pipe with less than 30" Cover shall be encased.
B.M. Top W. End 42" Conc. Pipe N.S. Frisco Right-of-Way El. 118.23
B.M. S. Rim Manhole 24' W. 10.2' S. N.W. Cor. Murdock & Platt El. 111.21
MINNEAPOLIS
MINNESOTA
PLATT
Sta. 8+55 END LINE 1 Construct Manhole
Sta. 4+08 END LINE 2 Construct Manhole
ST. LOUIS & SAN FRANCISCO R. R.
SCALE 1" = 40'
SCALE 1" = 80' Horiz. 1" = 8' Vert.
F.L. El. OUT 105.07 IN 106.90
F.L. El. 107.08
F.L. El. OUT 107.35 IN 107.55
F.L. El. 107.65
F.L. El. 107.86
F.L. El. Out 107.06 IN 107.18
F.L. El. 107.38
F.L. El. 107.29
LAT. 2 DIST. V MAIN 12
CITY OF WICHITA KANSAS
L.L. WHITE CITY ENGINEER
Proj. No. C-22-3
Date 4-9-52
Drawn by
Checked by
Note Book No. E-1