LAYOUT

LAT. V. DIST. 6. S.S. #12

1940

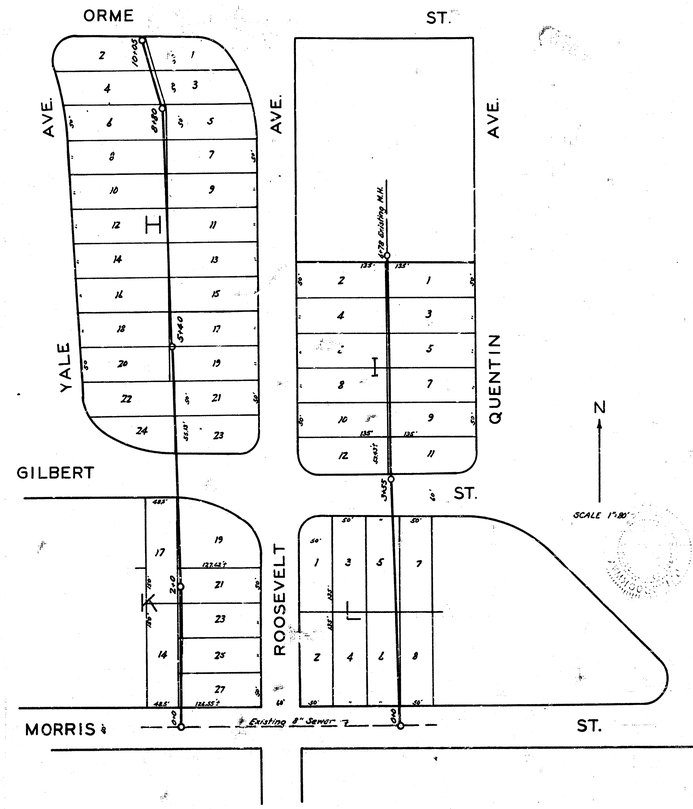

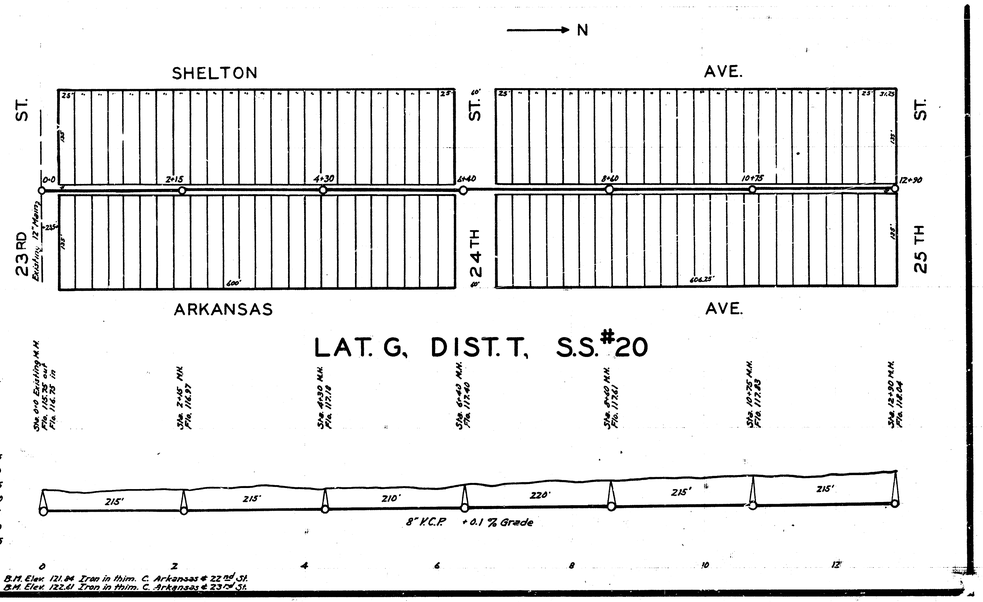

LAT. G, DIST. T, S.S. #20

B.M. Elev. 121.94 Iron in thim. C. Arkansas & 22nd St.
B.M. Elev. 122.01 Iron in thim. C. Arkansas & 23rd St.

ENGINEERING DEPARTMENT
CITY OF WICHITA. KANSAS
P.L. BROCKWAY CITY ENGINEER
SCALE 1"=80' DRAWN BY
1940

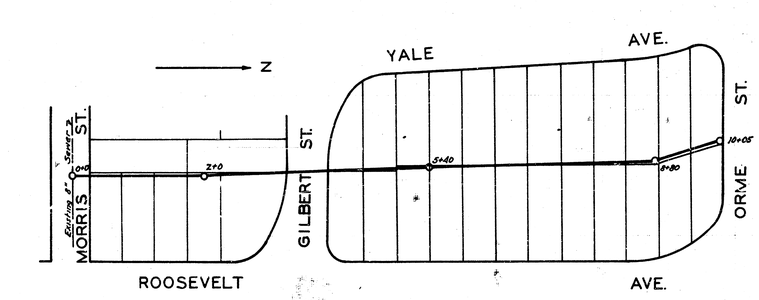

LAT. V,
DIST. 6,
S.S. #12
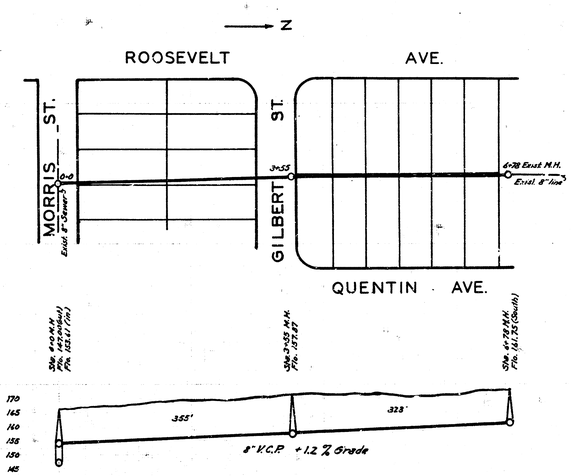
B.M. Elev. 172.14 Pin on M.H. 165' E. of c/l Roosevelt & N. Line Blk. 2 Longview Terrace Add'n