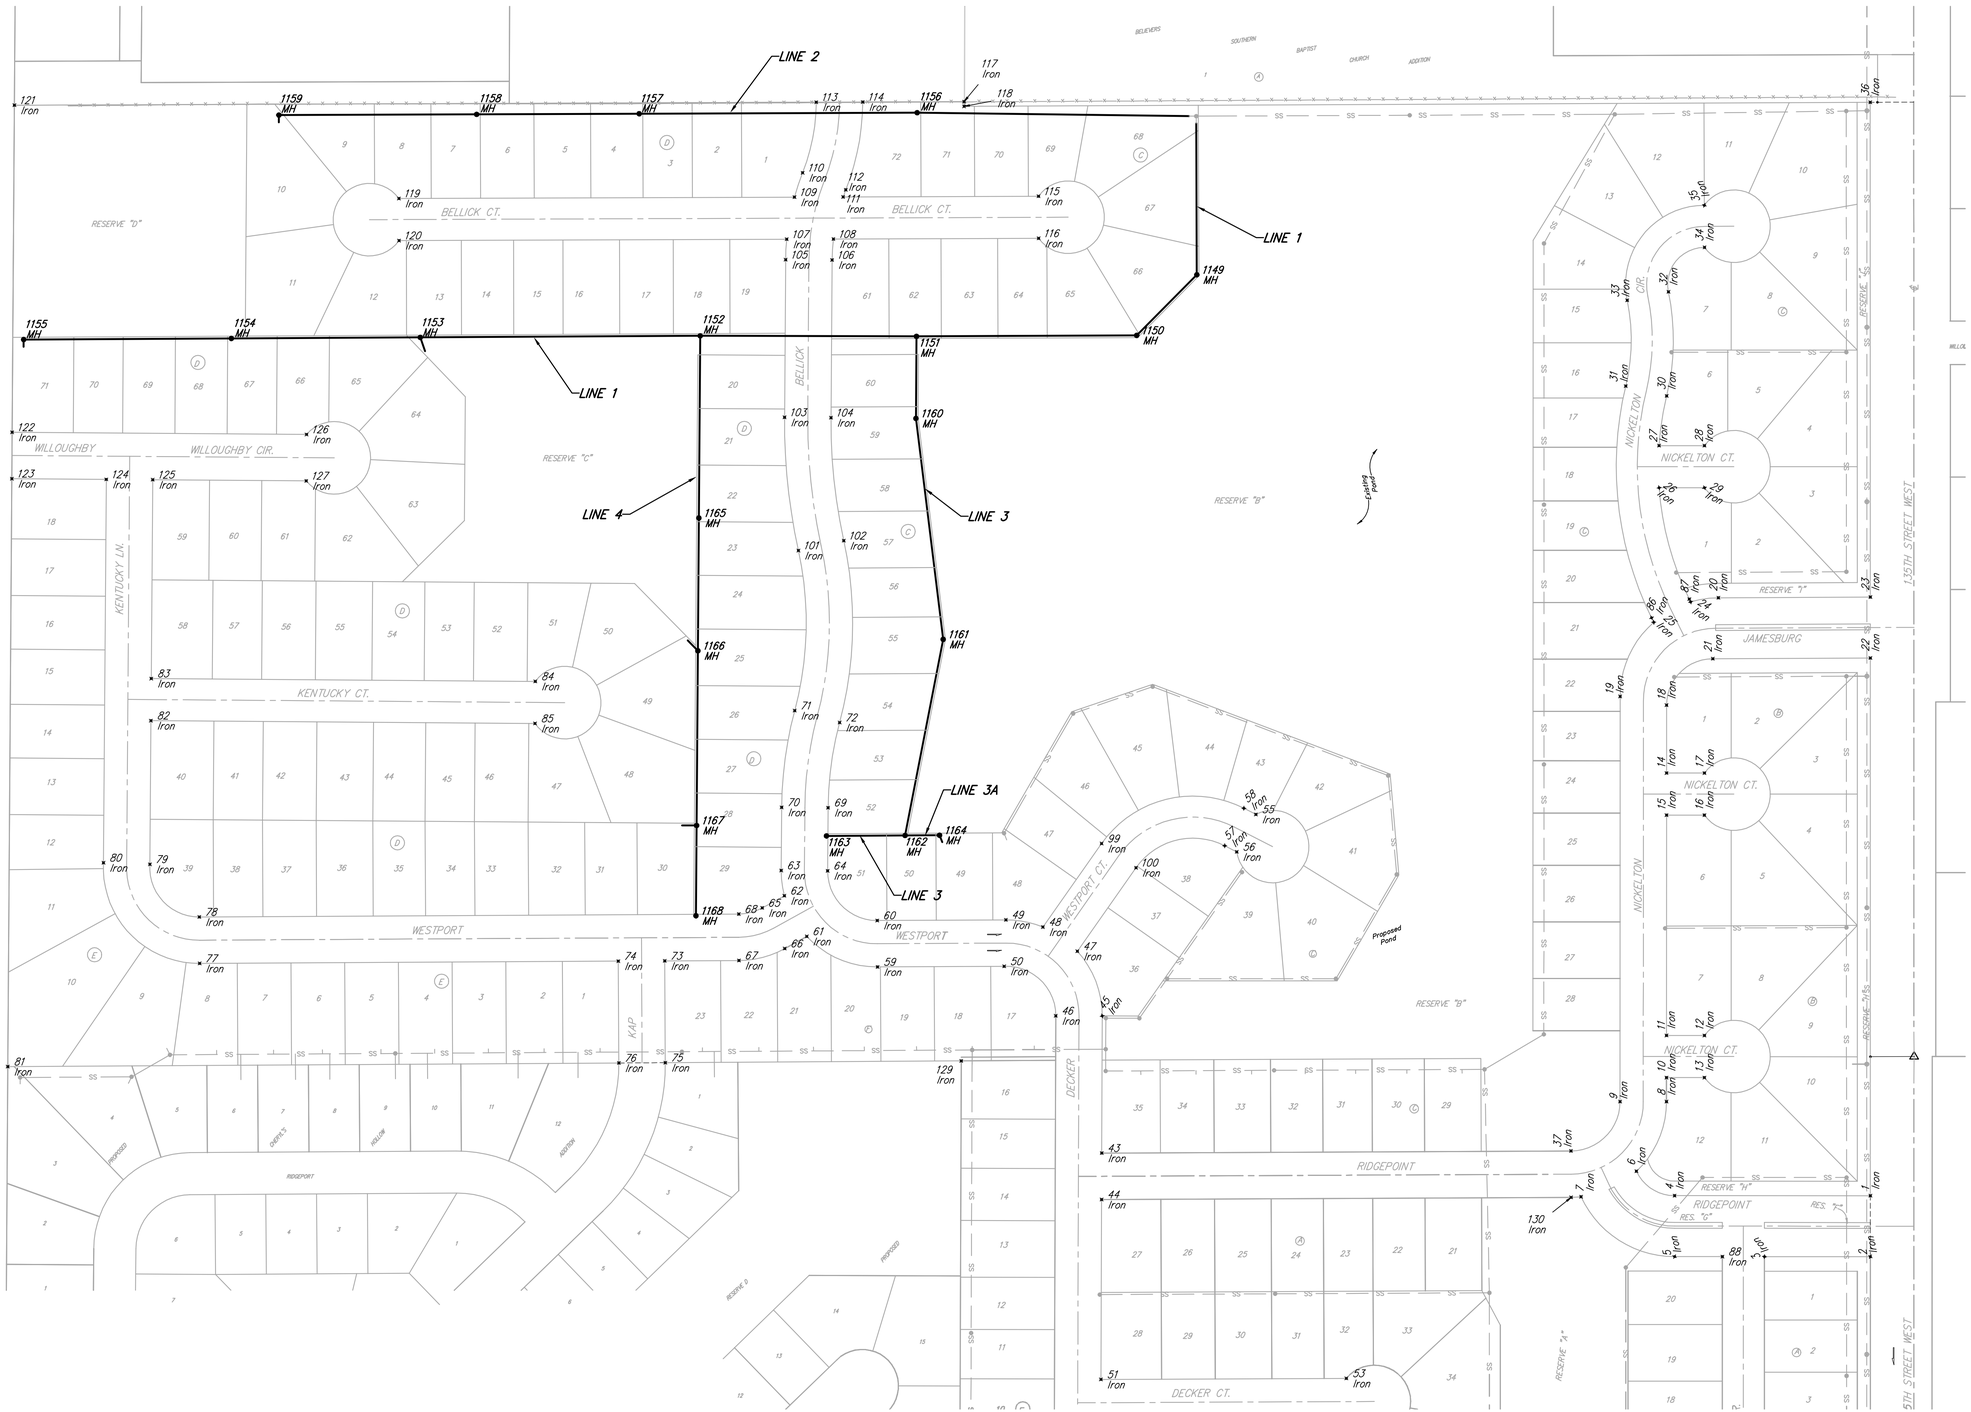

Scale: 1" = 100'

Baughman

Silverton Addition - Phase III
COORDINATE SHEET
Sanitary Sewer Improvements

Baughman Company, P.A. 315 Ellis St. Wichita, KS 67211 P 316.262.7271 F 316.262.0149
ENGINEERING | SURVEYING | PLANNING | LANDSCAPE ARCHITECTURE

PROJECT NUMBER 468-84245	DESIGN JAK / DRAWN JAK
REVISIONS:	APPROVED / DATE 4/02/08
	SCALE Noted
	SHEET 18 OF 20

Silverton\Phase3\SS_Coord