GRAPHIC SCALE
20 0 10 20 40
(IN FEET)
1 INCH = 20 FT.

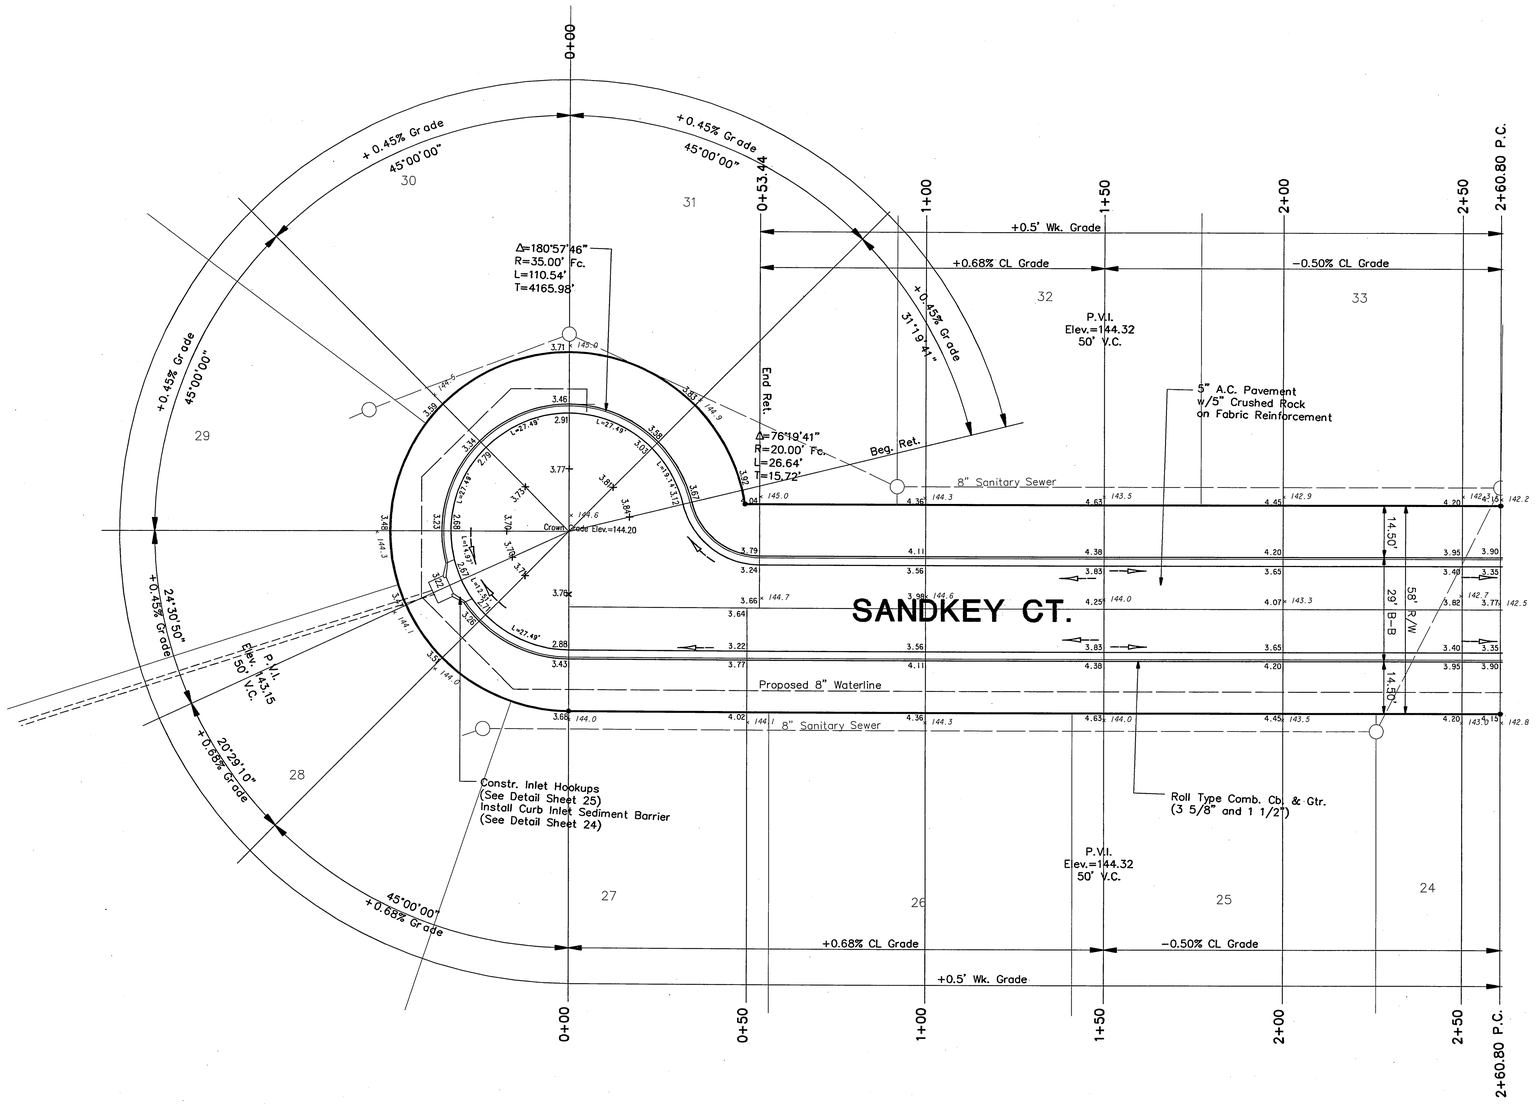


NOTE:
All top of curb grades are to top of combined curb and gutter. 0.25' must be subtracted from top of curb elevations for top of roll curb.

| No. | Date | By | Approved | Revision |
|---|---|---|---|---|
| | | | | |

STREET IMPROVEMENTS
MOORINGS NORTH ADDITION
CITY OF WICHITA, KANSAS
MICHAEL E. LINDEBAK, P.E. - CITY ENGINEER
Project No. 468-82879 Index Code 704654

POE & ASSOCIATES OF KANSAS, INC.
CONSULTING ENGINEERS
5940 E. Central, Suite 200 ■ Wichita KS 67208 ■ 316/685-4114 ■ Fax 316/685-4444

FINAL
Designed By: G. Miles
Drawn By: S. Schmidt
Poe Job No.: 1665B
Date: June 1998

Sheet
14 of 48

F:\APPS\DCA\P\1665B\base.dwg Wed Jul 01 07:21:28 1998 Steve Schmidt
Sht:PP11