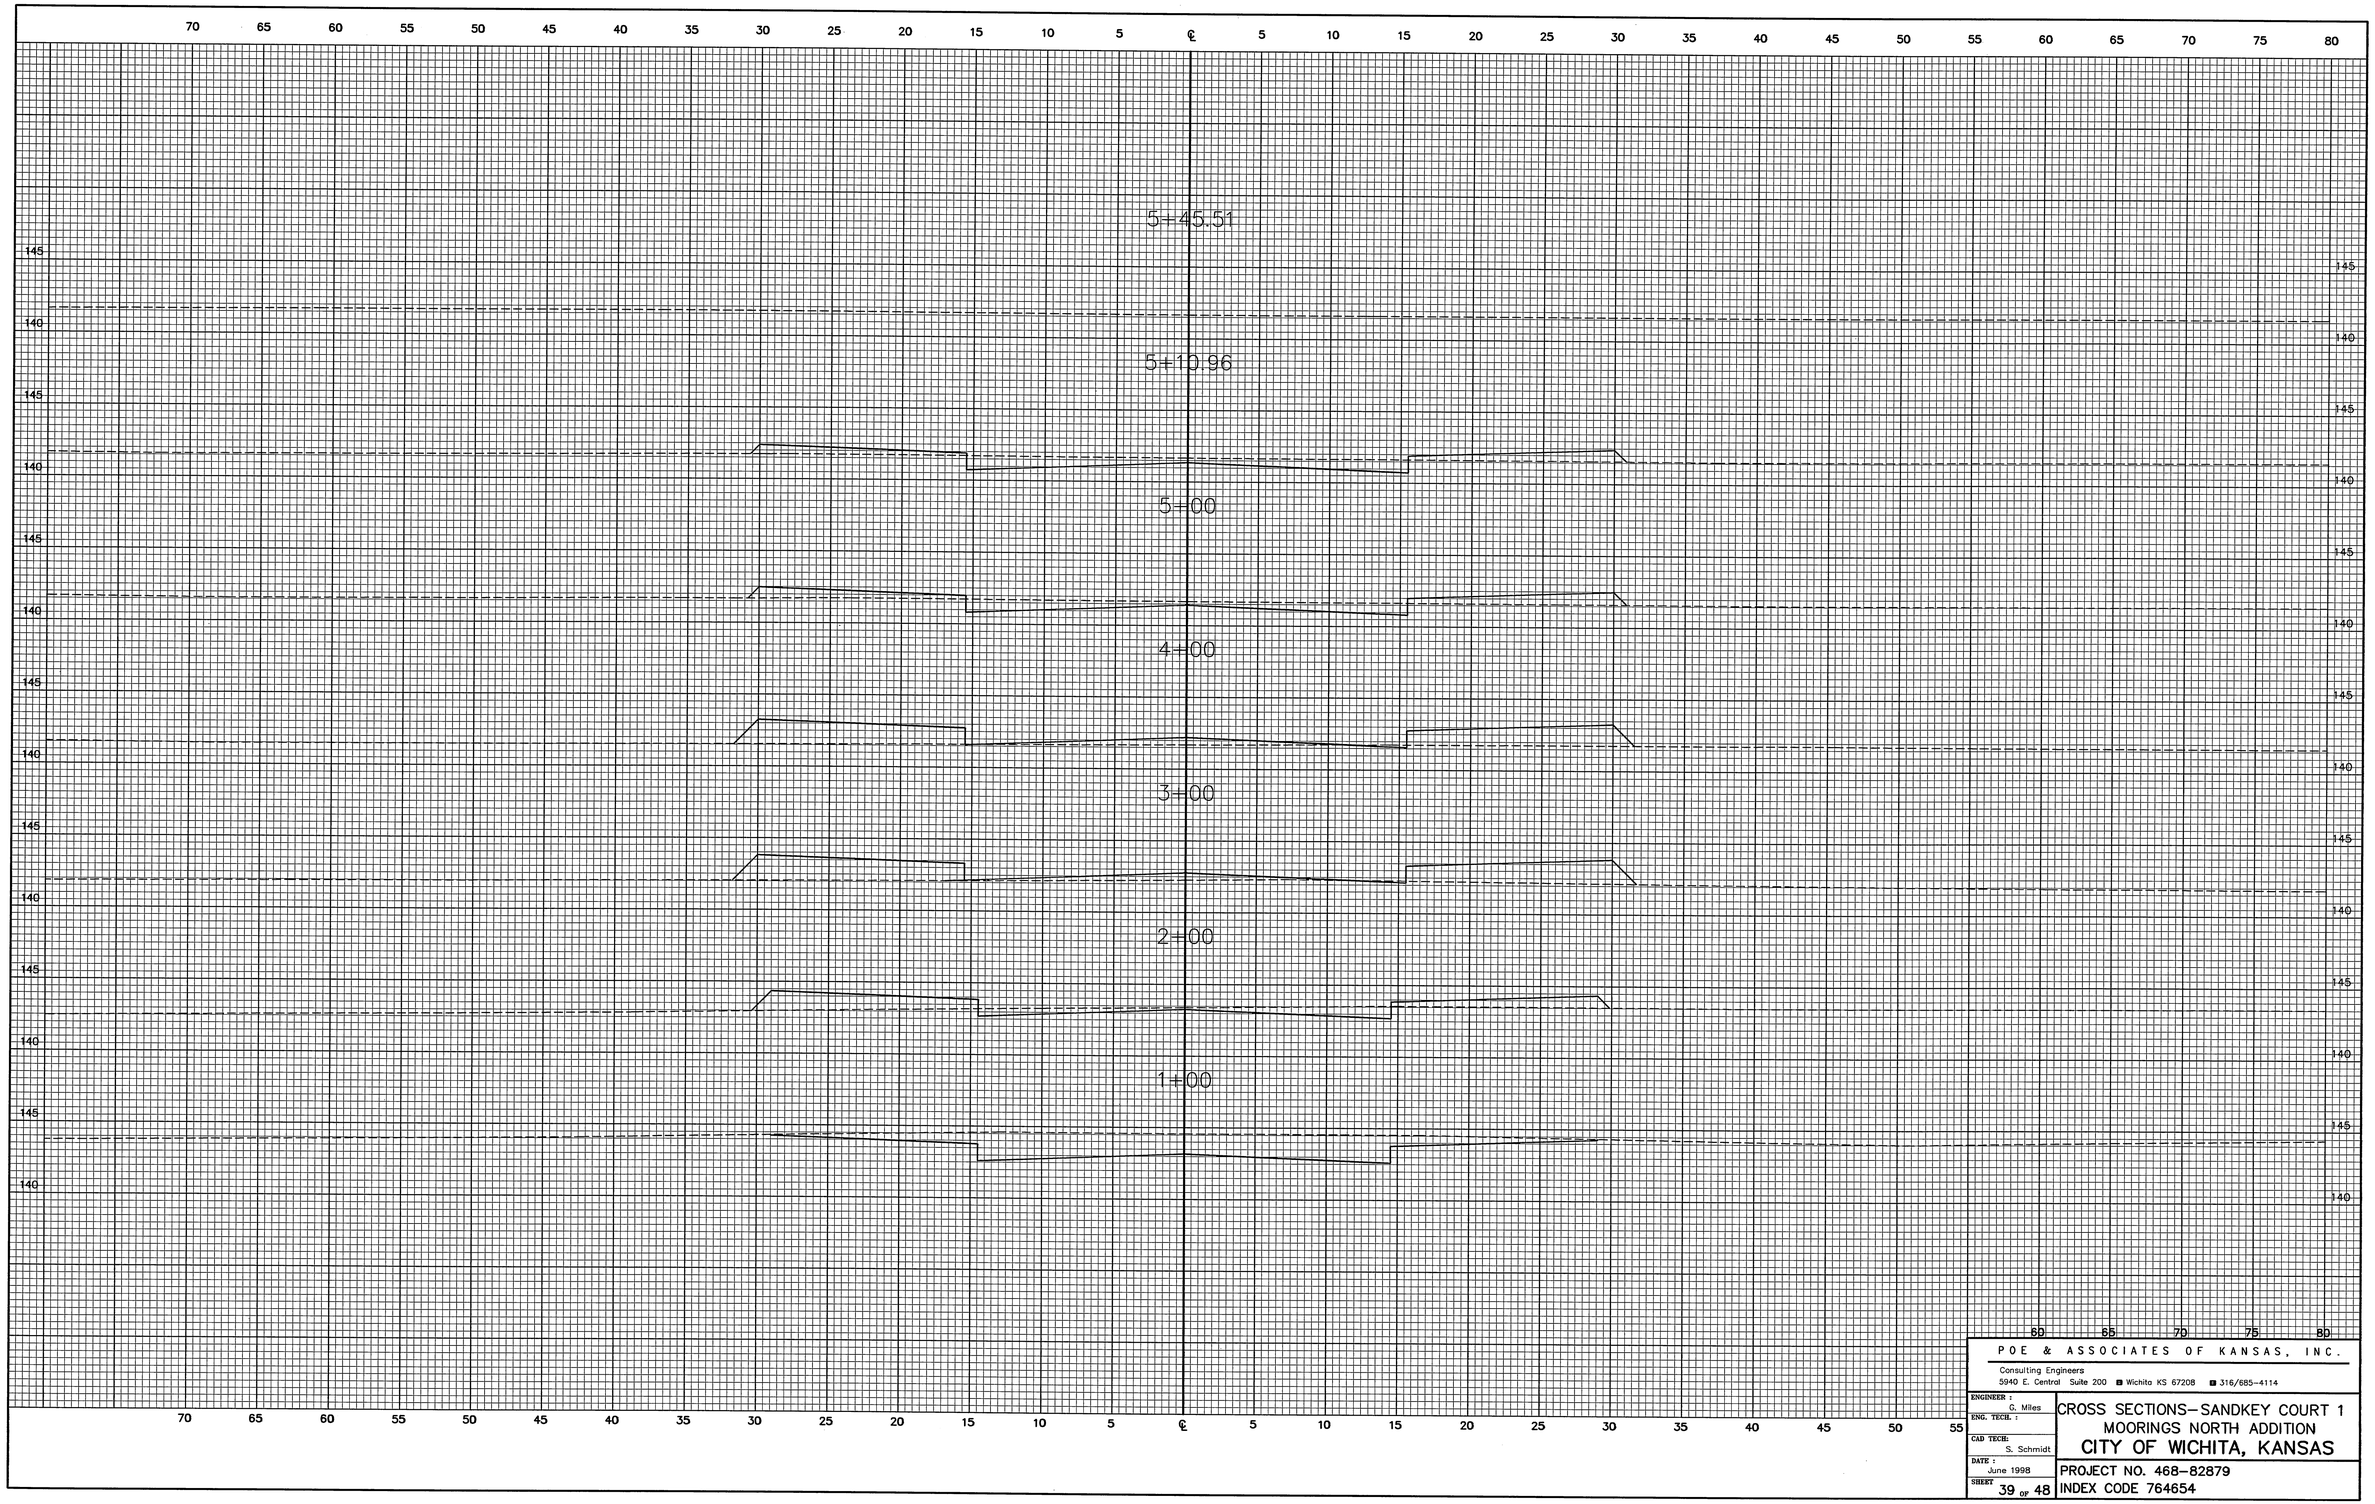

POE & ASSOCIATES OF KANSAS, INC.

Consulting Engineers
5940 E. Central Suite 200 ■ Wichita KS 67208 ■ 316/685-4114

ENGINEER : G. Miles	CROSS SECTIONS–SANDKEY COURT 1 MOORINGS NORTH ADDITION CITY OF WICHITA, KANSAS
ENG. TECH. :	
CAD TECH: S. Schmidt	
DATE : June 1998	PROJECT NO. 468–82879
SHEET 39 OF 48	INDEX CODE 764654

F:\APPS\DGA\P1565B\base.dwg Tue Jun 30 14:46:10 1998 Steve Schmidt