21ST STREET NORTH IMPROVEMENTS
STORM WATER SEWER PLANS
LINE 1, 2, 3 & 3A

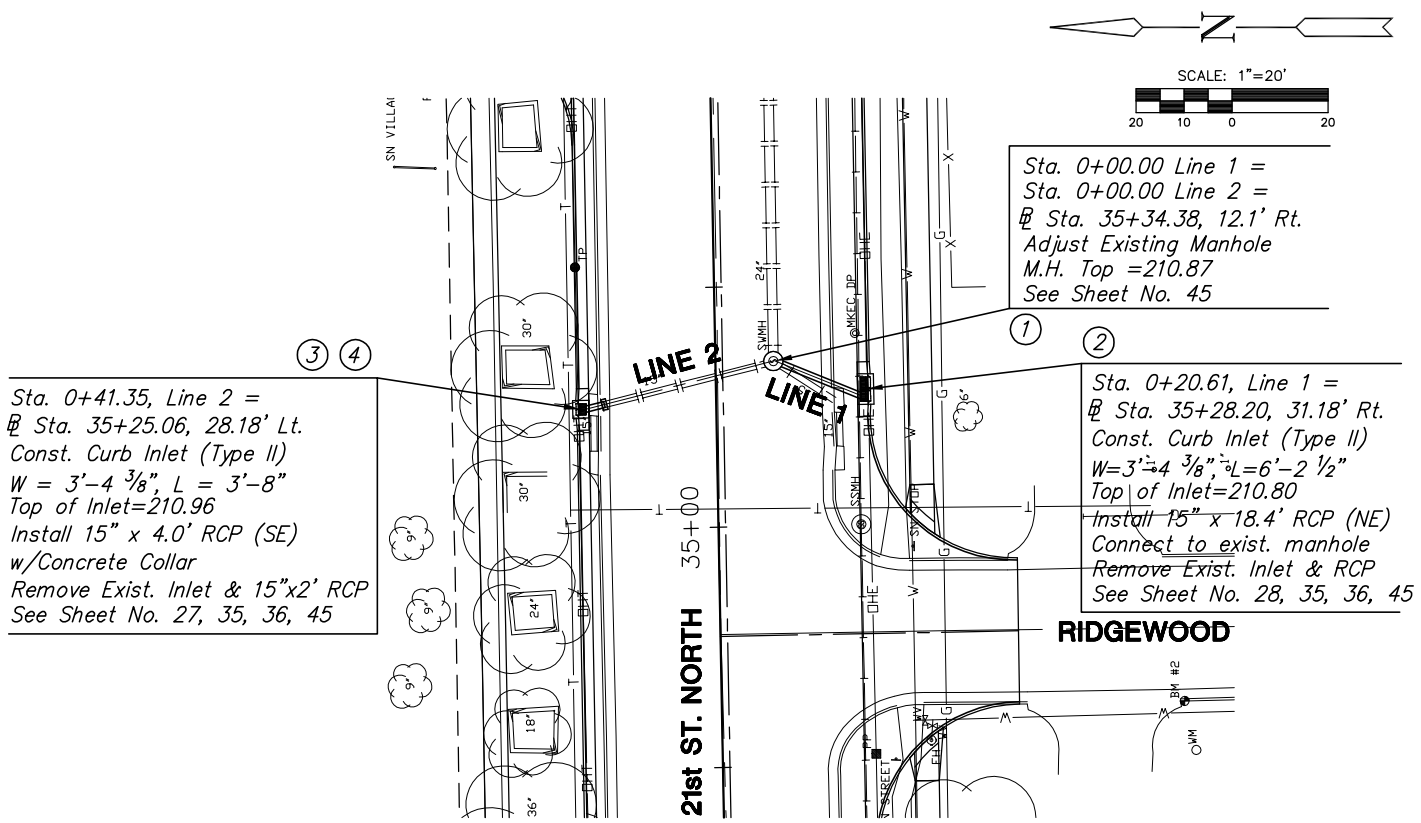

PLAN LINE 1 and 2

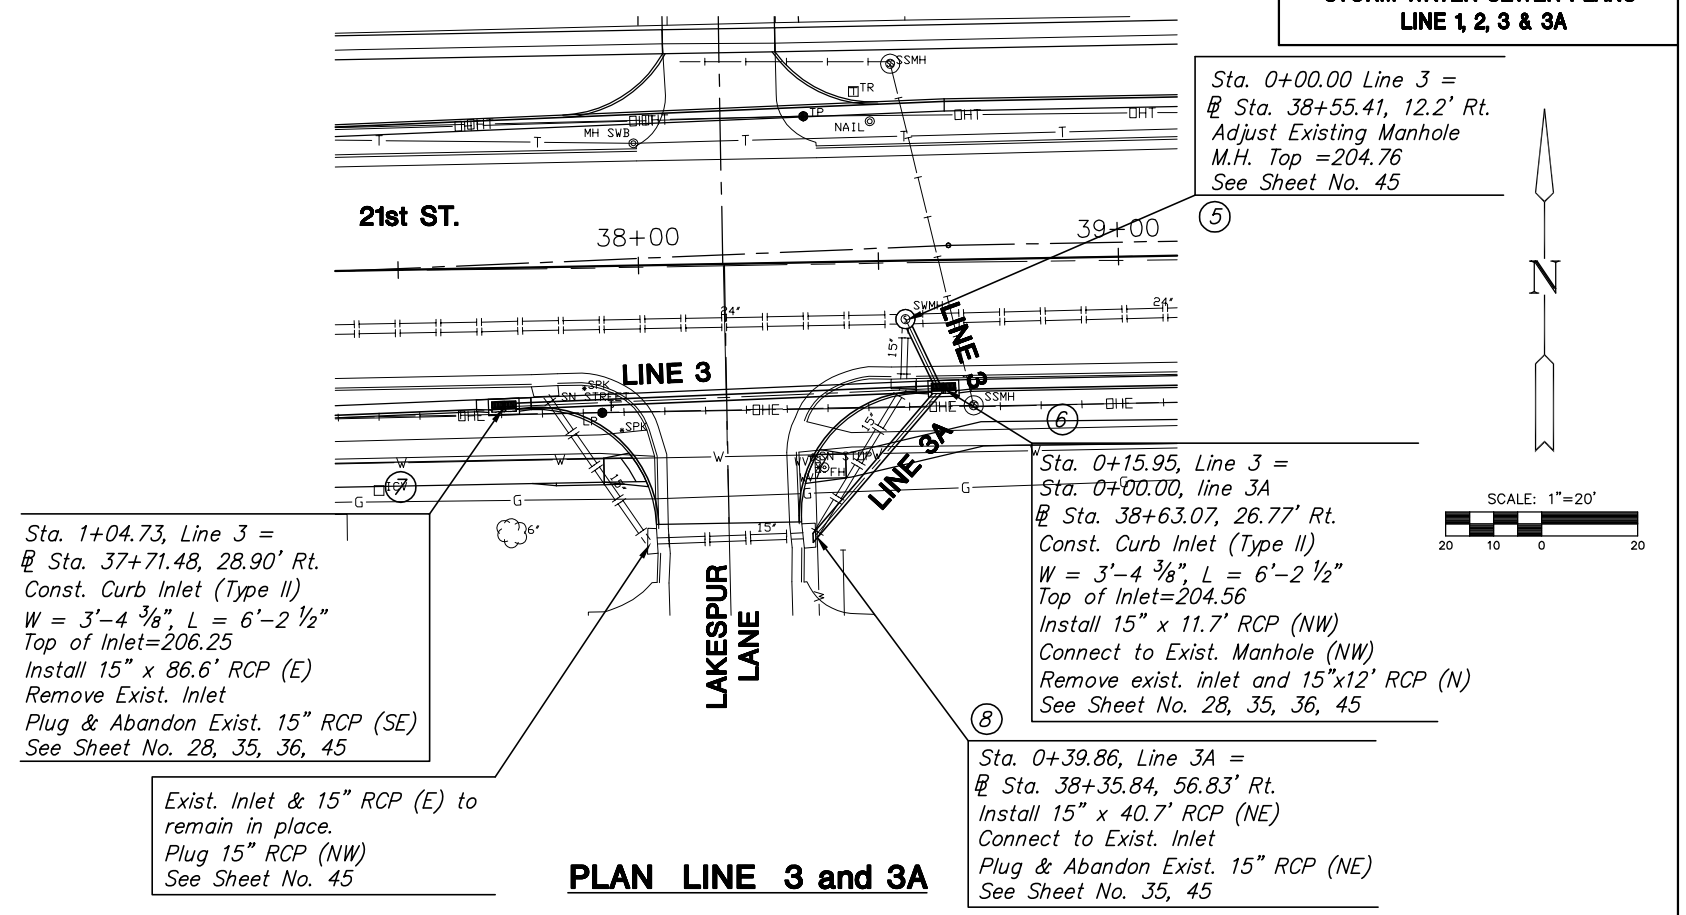

PLAN LINE 3 and 3A

PROFILE LINE 1 and 2

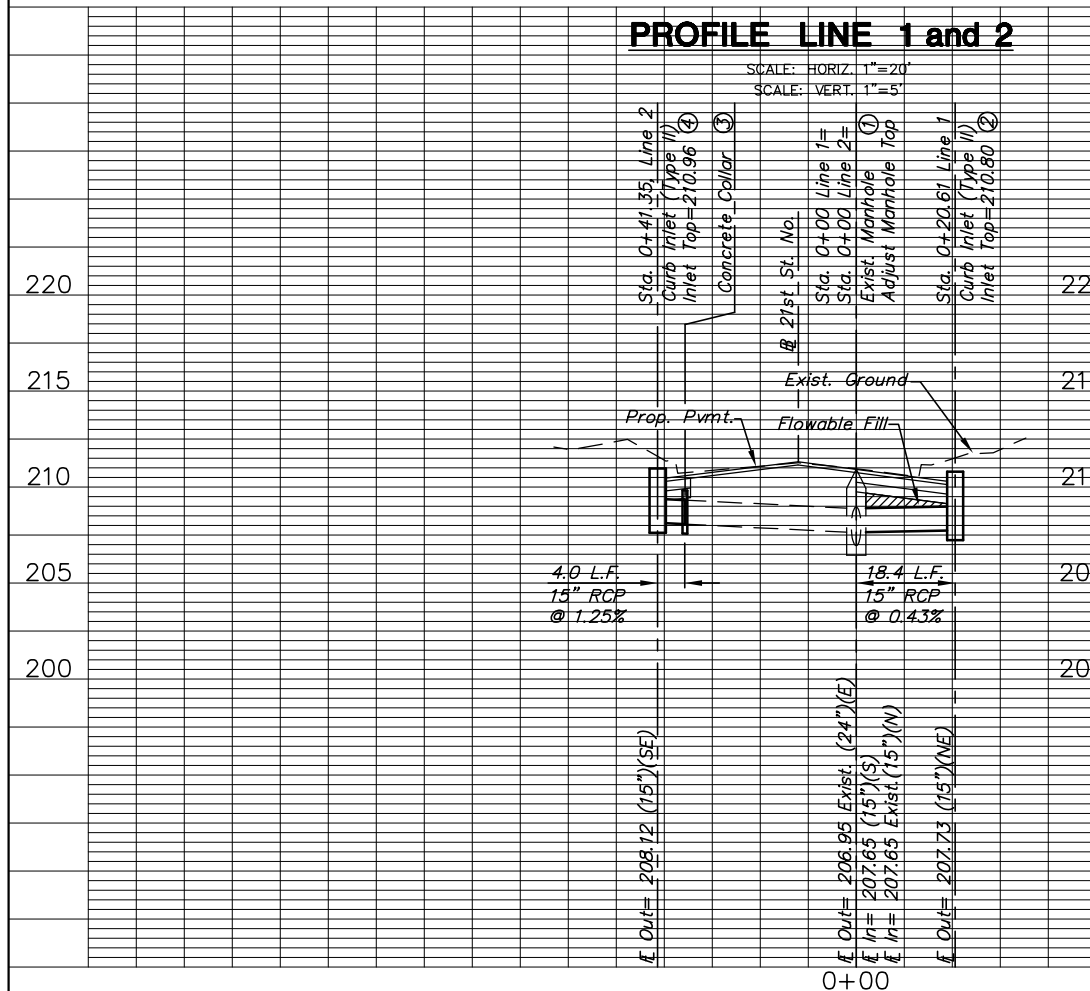

PROFILE LINE 3

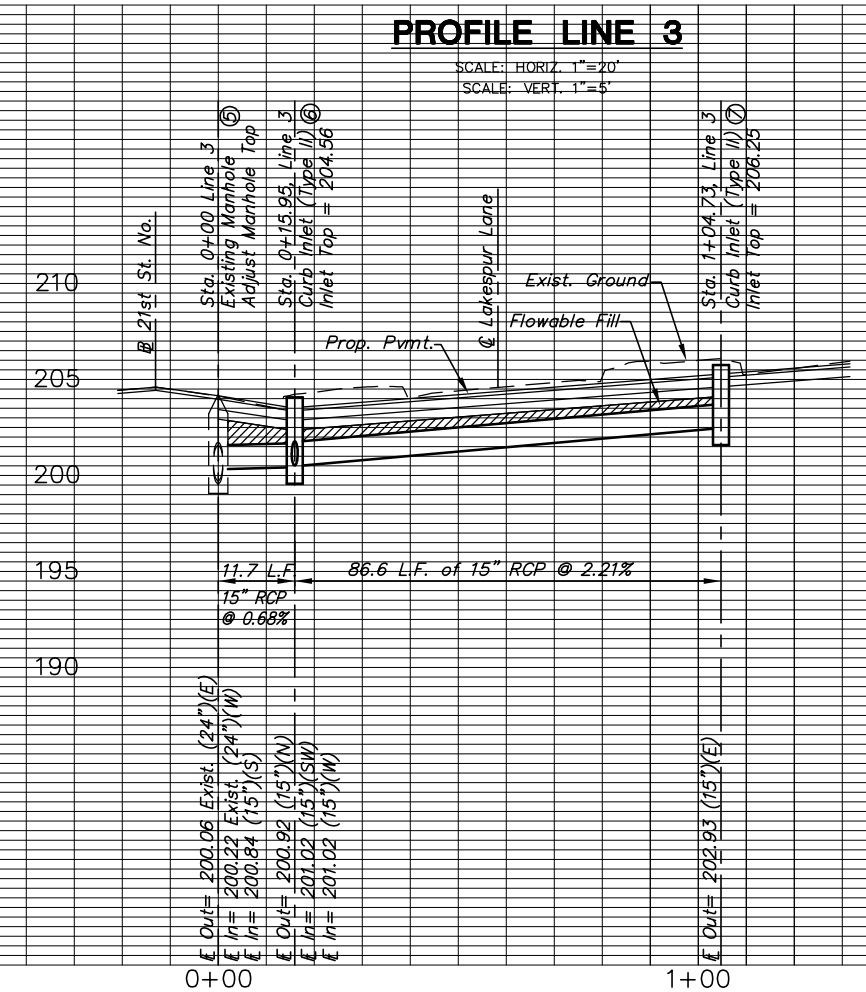

PROFILE LINE 3A

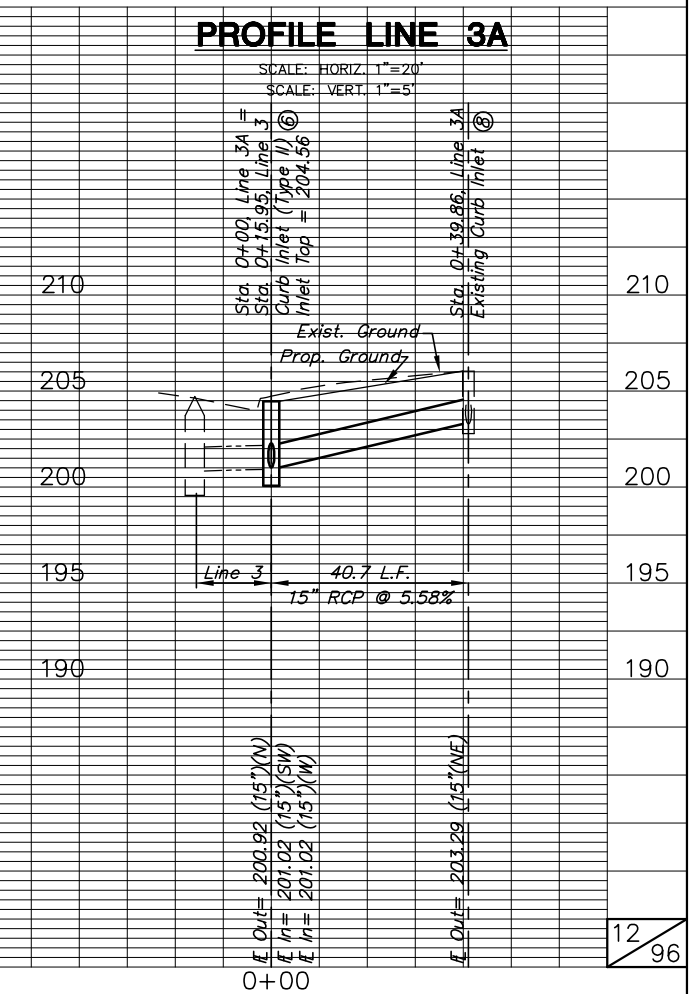

J:\Civil\04178\dwg\SWS\04178D01.dwg 7/12/2005 10:40:16 AM CST