| STATE | PROJECT NO. | YEAR | SHEET NO. | SHEETS |
|---|---|---|---|---|
| KANSAS | 87 N-0190-01 | 2005 | 65 | 96 |

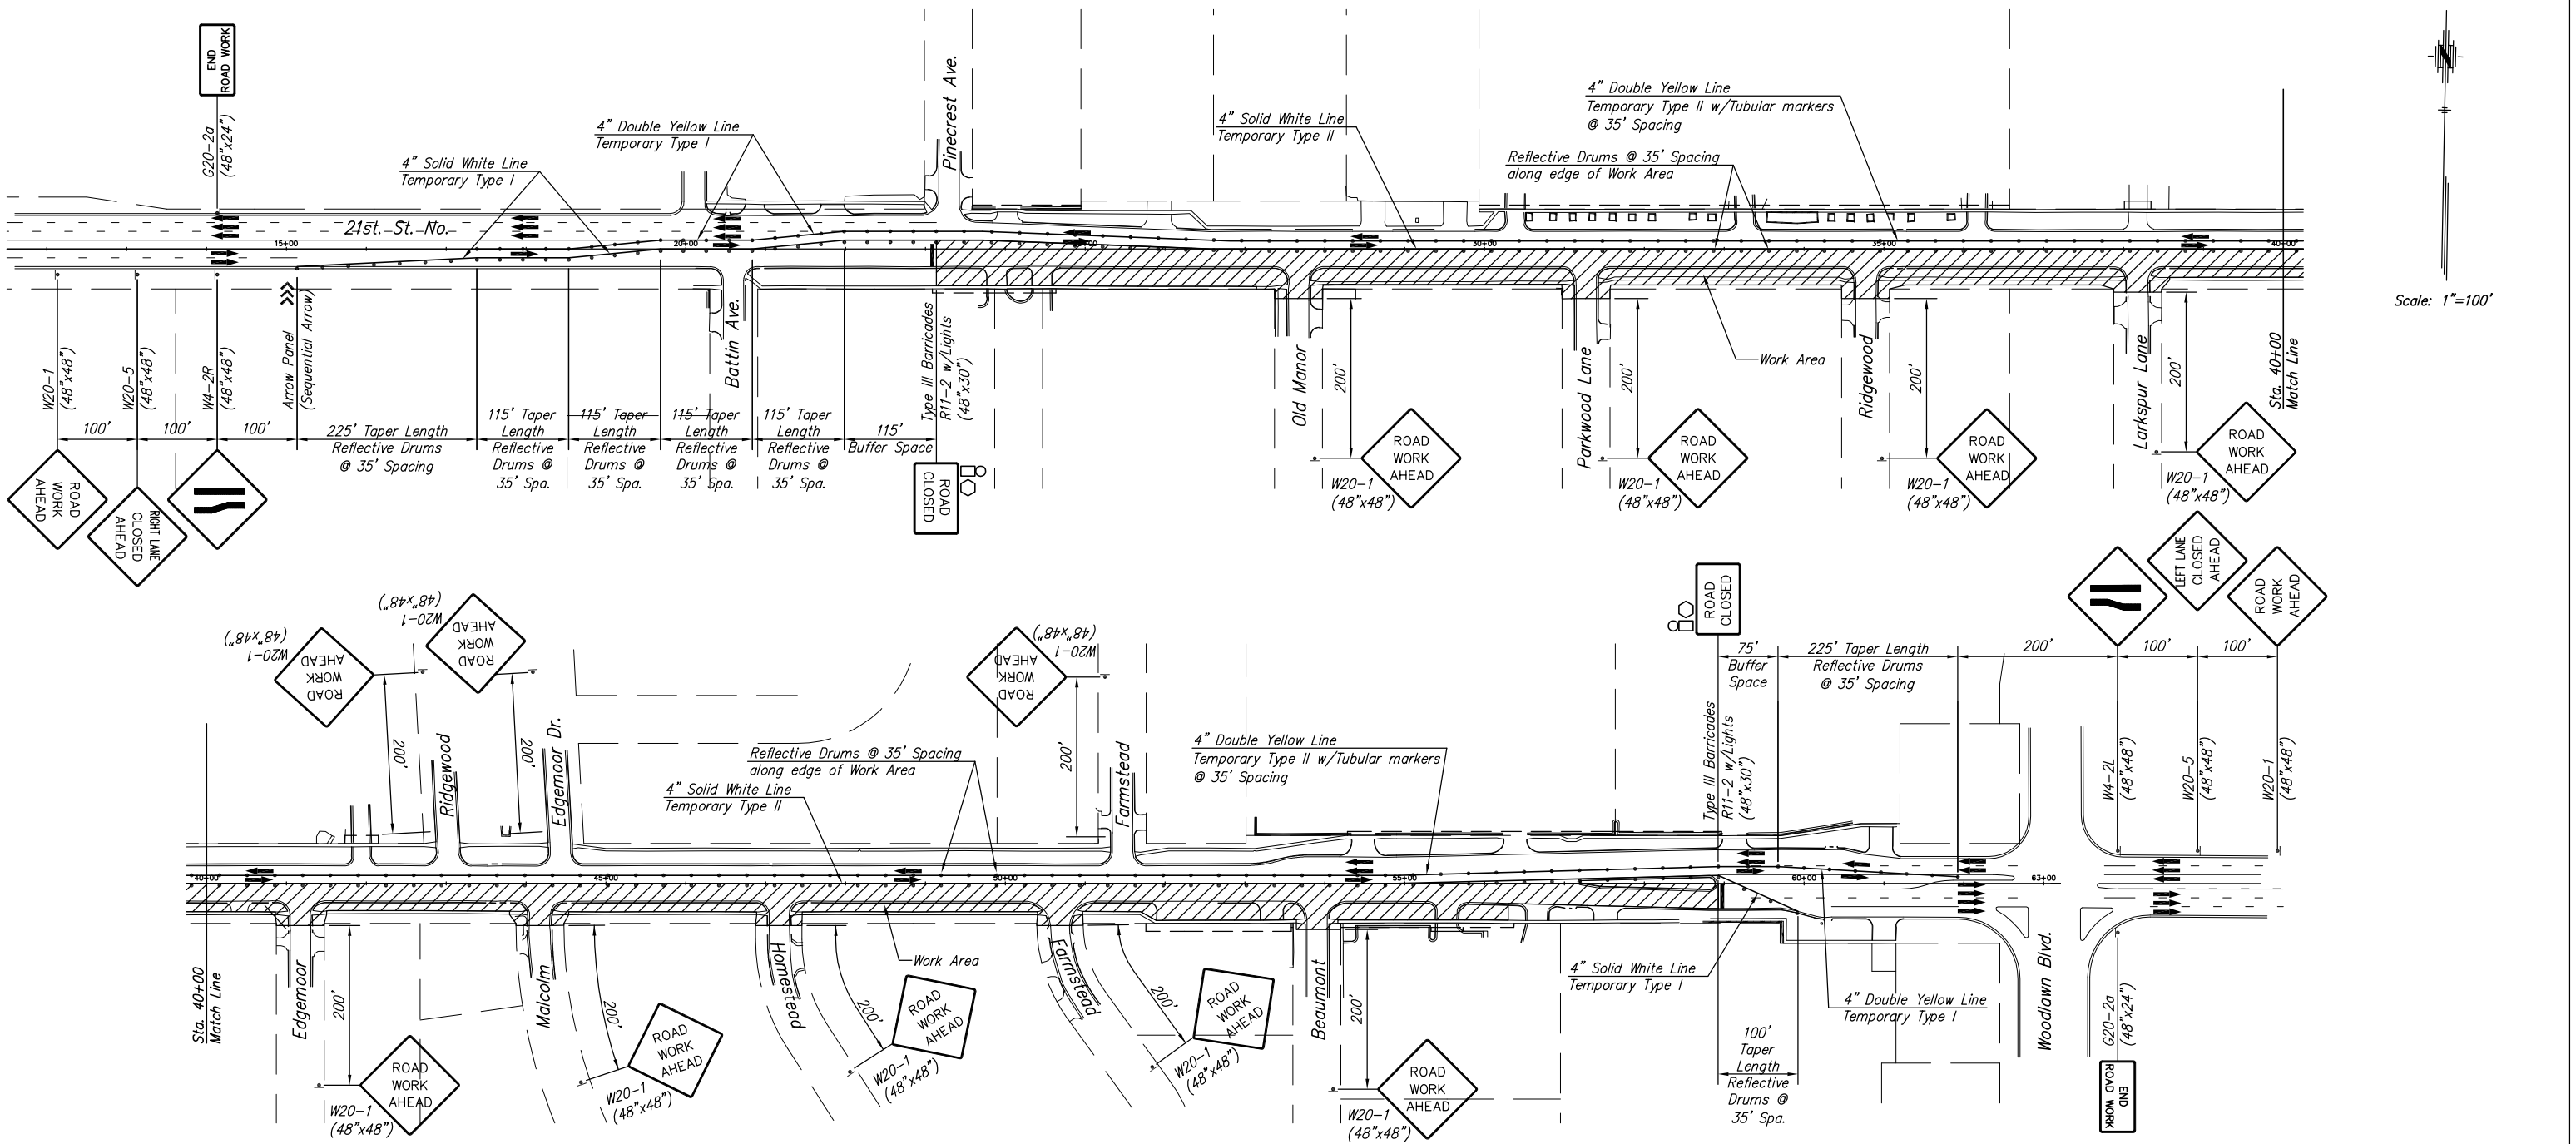


GENERAL NOTES:
Refer to Std. TE710, sheet 70, for identification of signs for handling traffic through construction.

Refer to Std. TE700, sheet 68, for dimensions.

Paving operations will be phased at entrances to allow continued use of the points of access.

Refer to Typical Entrance and Side Street Closure details for entrance and side street traffic control as necessary.

## LEGEND

- Type III Barricade
- Mount on Type III Barricade
- Type B Warning Light
- One Post Sign
- Work Zone
- Channelizing Device
- Arrow Display

KANSAS DEPARTMENT OF TRANSPORTATION

# 21ST STREET NORTH IMPROVEMENTS TRAFFIC CONTROL PHASE 2

PROJECT NO. 87 N-0190-01 SEDGWICK CO.

M K E C ENGINEERING CONSULTANTS, INC.
WICHITA, KANSAS

| DESIGNED BY: | LAC | CHECKED BY: | JRA | |
|---|---|---|---|---|
| DRAWN BY: | WNJ | DATE: 2/21/05 | SHEET 65 OF 96 | |

J:\Civil\04178\dwg\traffic\04178tc-phase2.dwg 7/12/2005 10:58:53 AM CST