CENTRAL AND OLIVER
INTERSECTION
SANITARY SEWER PLANS

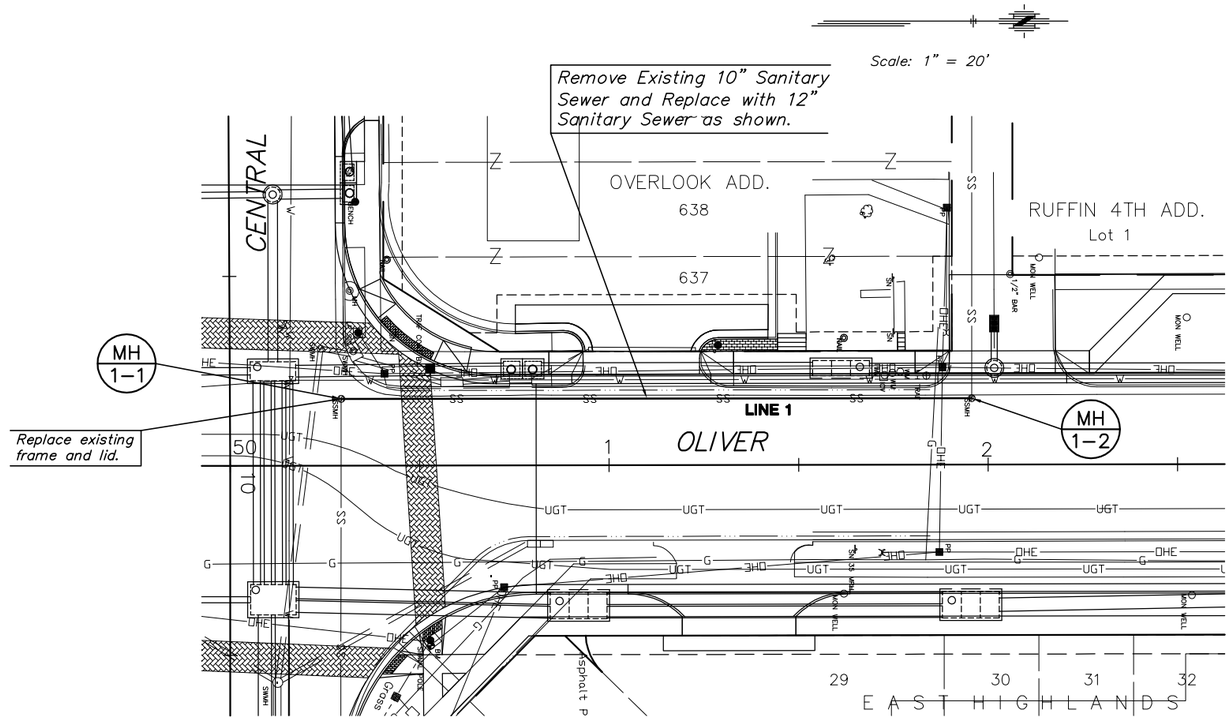

PLAN - LINE 1
SCALE: 1" = 20'

PROFILE - LINE 1
HORIZ: 1" = 20'

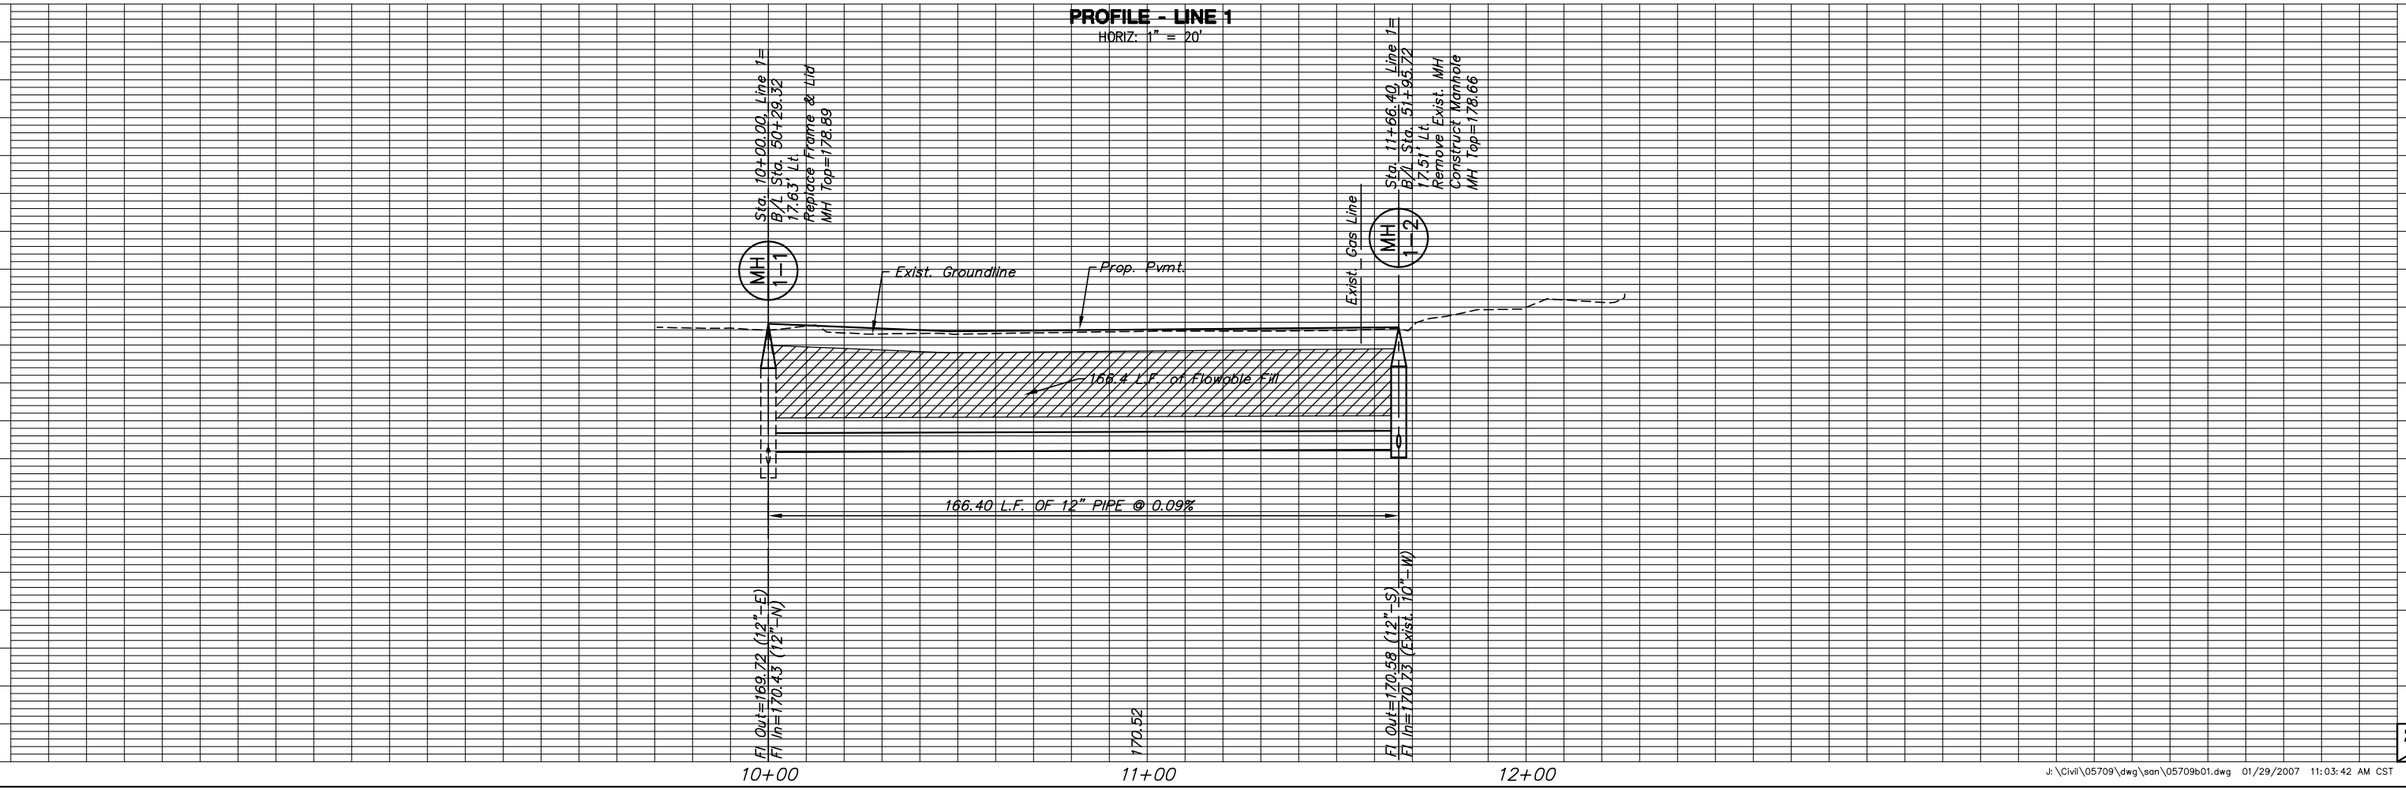

J:\Civil\05709\dwg\san\05709b01.dwg 01/29/2007 11:03:42 AM CST