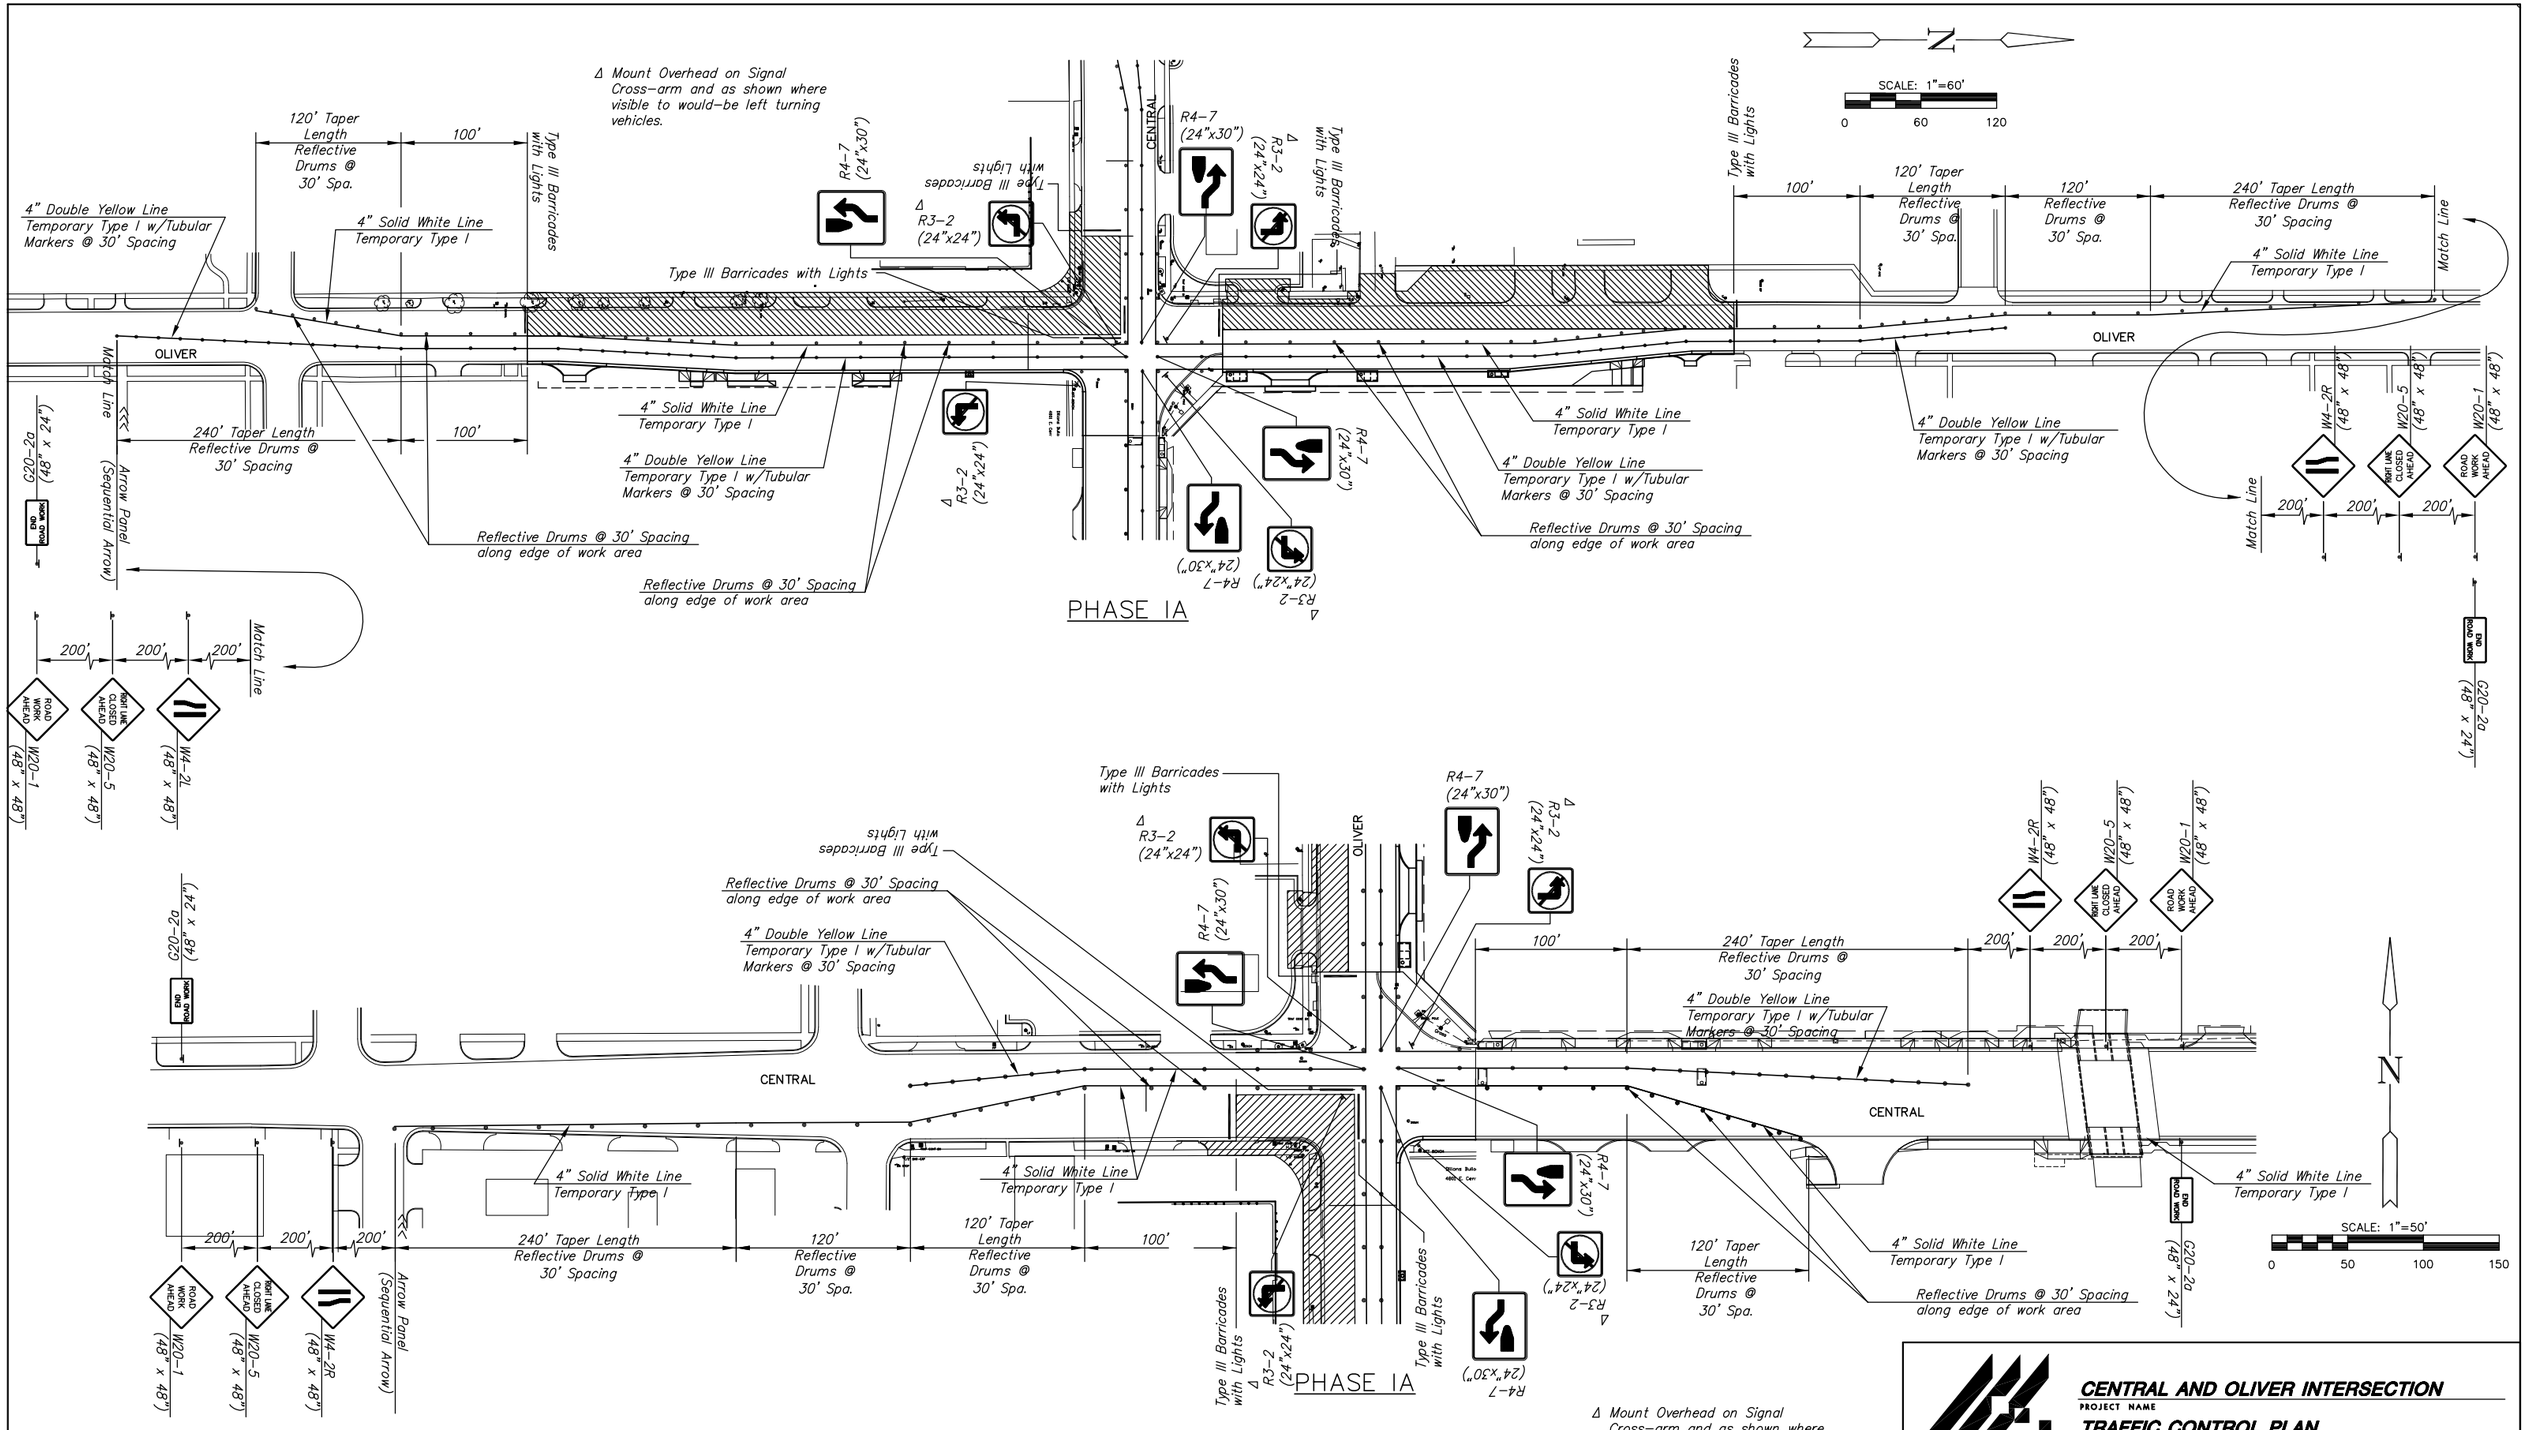

Δ Mount Overhead on Signal Cross-arm and as shown where visible to would-be left turning vehicles.

MKEC ENGINEERING CONSULTANTS
411 N. WEBB ROAD
WICHITA, KS. 67206
316 - 684 - 9600

CENTRAL AND OLIVER INTERSECTION
PROJECT NAME

TRAFFIC CONTROL PLAN PHASE IA
SHEET TITLE

JRA	JSB	JRA
DESIGN BY:	DRAWN BY:	CHECKED BY:
APRIL 2006	05709	54 / 68
DATE	JOB NO.	SHEET/OF

J:\Civil\05709\dwg\traf\05709tc1A.dwg 01/31/2007 01:42:55 PM CST