BM 1
RR Spike in PP, SW Cor 32nd Street and Shelton
Elev. 1321.17 NGVD 29

BM 2
Square cut top of curb at SE Cor 33rd St. & Arkansas
Elev. 1317.15 NGVD 29

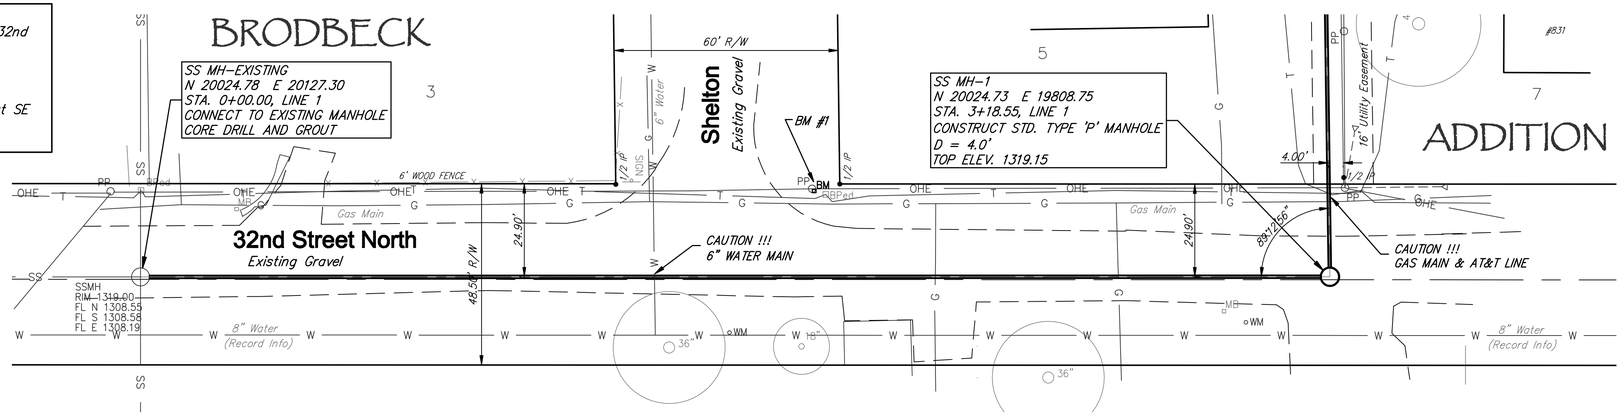


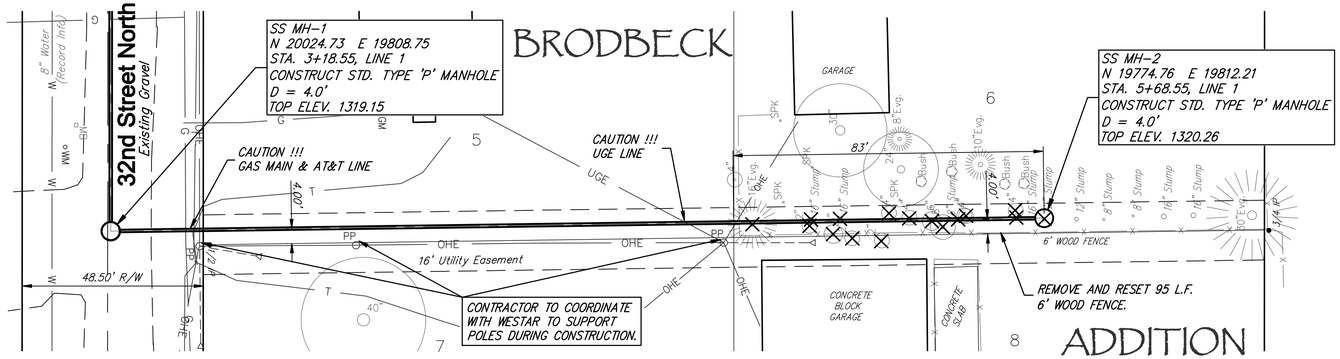


NOTES

1. CONTRACTOR TO REMOVE AND REPLACE 565 S.Y. GRAVEL SURFACING. COST TO BE SUBSIDIARY TO SITE CLEARING AND RESTORATION.
2. ALL SEWER MAIN IN STREET RIGHT OF WAY TO BE SAND BACKFILLED, FLUSHED AND VIBRATED. COST TO BE SUBSIDIARY TO LINEAR FEET OF PIPE.

X TREE AND/OR STUMP TO BE REMOVED COST SUBSIDIARY TO SITE CLEARING AND RESTORATION.

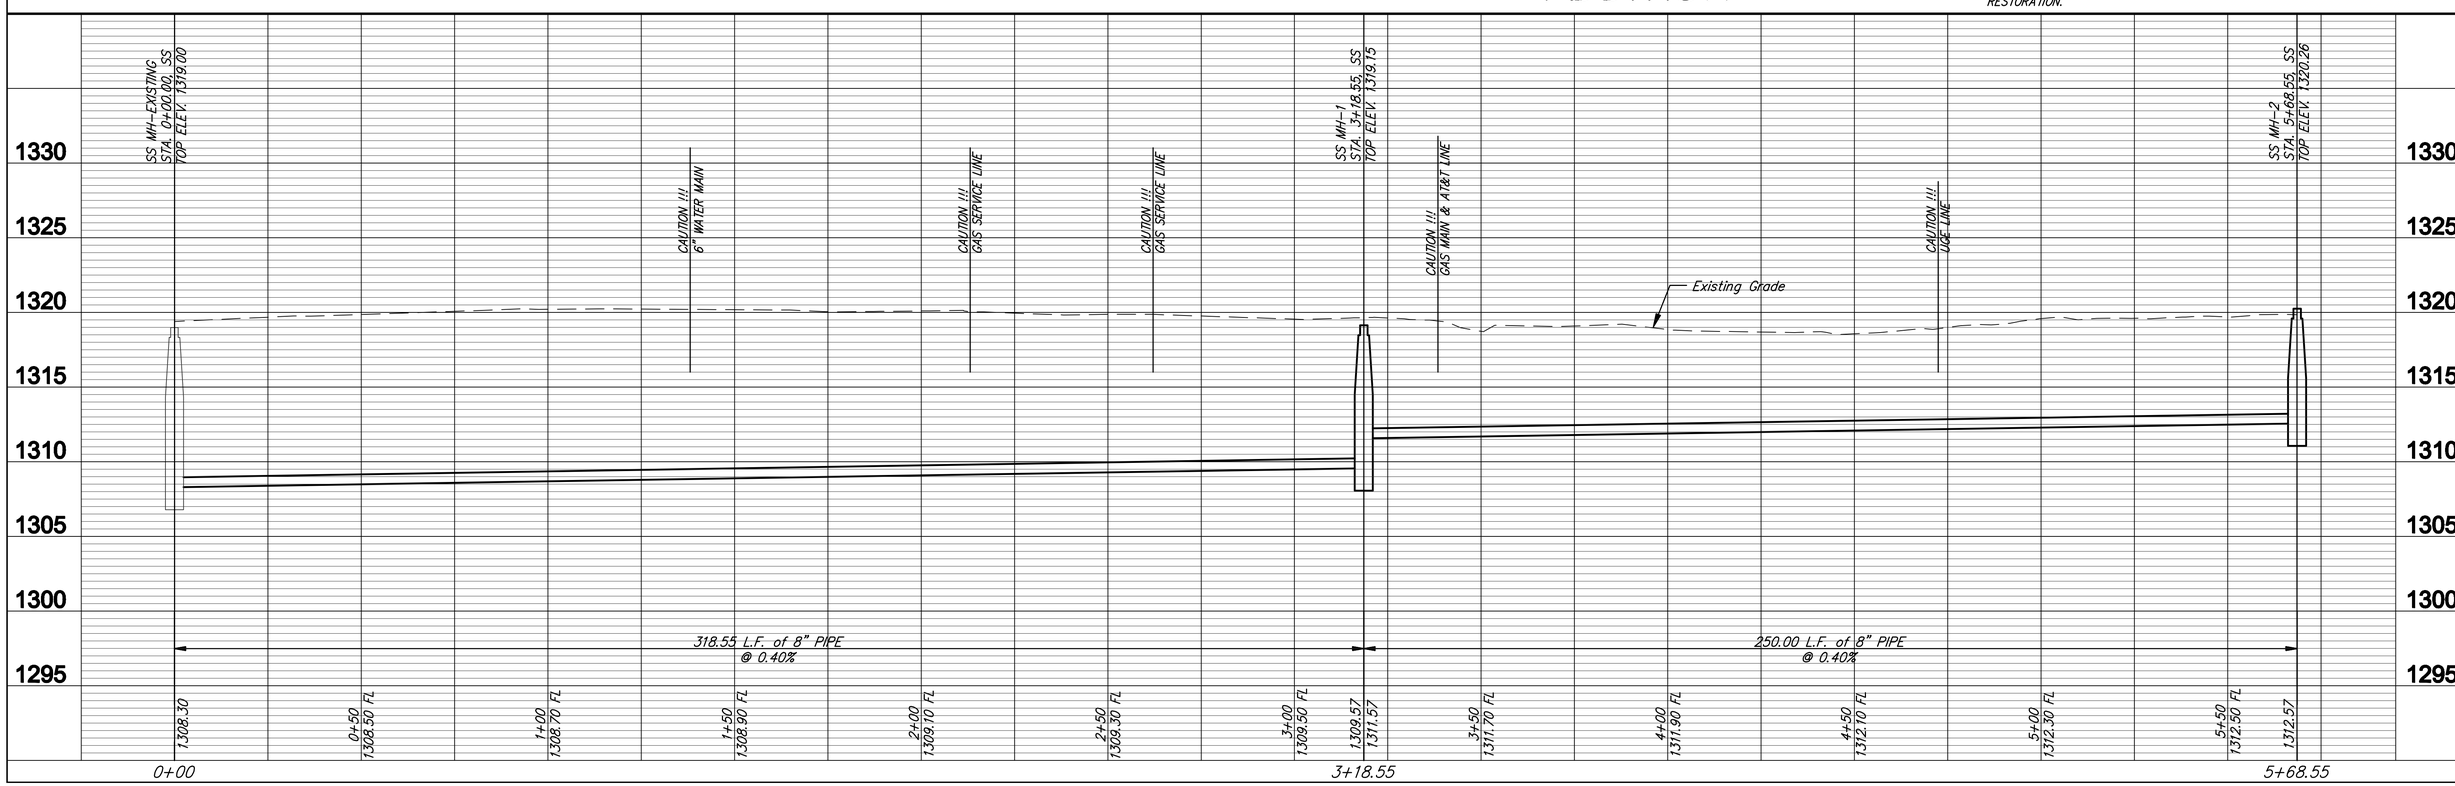


Rudolph & Bolton, P.A.
Engineering Surveying Land Planning
DESIGNED RA
DRAWN SDC
DATE Apr. 9, 2008
PROJECT NUMBER 468-84451
DRAWING FILE eng base {Plan 1}

# SANITARY SEWER EXTENSION
## LINE 1
## WICHITA, KANSAS

3221X

2
4