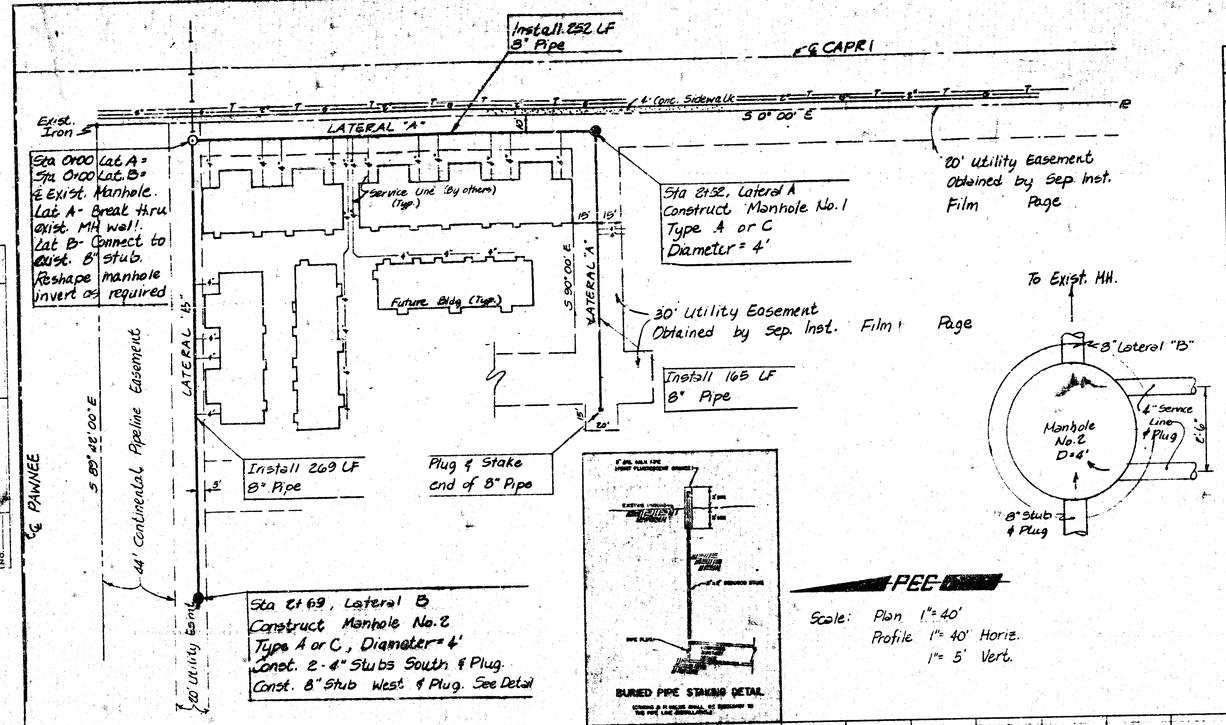

TAPS			
Lateral	Location	Size	Direction
A	Sta 0+12	8"x4"	W ≠
A	Sta. 0+44	8"x4"	W ≠
A	Sta 0+56	8"x4"	W ≠
A	Sta 0+88	8"x4"	W ≠
A	Sta 0+97.75	8"x4"	W ≠
A	Sta 1+00.25	8"x4"	W ≠
A	Sta 1+10	8"x4"	W ≠
A	Sta 1+42	8"x4"	W ≠
A	Sta 1+54	8"x4"	W ≠
A	Sta 1+86	8"x4"	W ≠
A	Sta 1+98	8"x4"	W ≠
A	Sta 2+30	8"x4"	W ≠
A	Sta 3+10.25	8"x4"	S *
A	Sta 3+12.75	8"x4"	S *
B	Sta 0+82	8"x4"	S ≠
B	Sta 1+14	8"x4"	S ≠
B	Sta 1+26	8"x4"	S ≠
B	Sta 1+58	8"x4"	S ≠

* Install 17 L.F. 4" Pipe South @ S=+2.0% past future pavement edge. Plug & Stake.

≠ By others

Scale: Plan 1" = 40'
Profile 1" = 40' Horiz.
1" = 5' Vert.

Bench Mark: Rock Road & Pawnee East. City of Wichita B.M. disc. 62' east and 53' north of centerline path. (1973) Elev. = 188.250

GENERAL NOTES

1. ALL CONSTRUCTION AND MATERIALS TO COMPLY WITH CITY OF WICHITA SPECIFICATIONS AND STANDARDS.
2. SEWER LINES TO BE INSPECTED BY THE DEPARTMENT OF PUBLIC WORKS ENGINEERING DIVISION.
3. THE BURIED UTILITIES AS SHOWN ON THE PLANS ARE APPROXIMATE ONLY. AT LEAST 48 HOURS PRIOR TO BEGINNING EXCAVATION (EXCLUDING WEEKENDS AND HOLIDAYS), THE CONTRACTOR SHALL CONTACT THE UTILITY LOCATION SERVICE "KAN-O-DIG-IT" AT (316) 267-2880 TO REQUEST THE FOLLOWING UTILITY COMPANIES TO LOCATE ANY EXISTING LINES WITHIN THE PROJECT AREA: GAS SERVICE COMPANY, K.G. & E., SOUTHWESTERN BELL TELEPHONE COMPANY, AND THE WICHITA WATER DEPARTMENT.
4. EXCESS EXCAVATED MATERIAL AND OTHER DEBRIS SHALL BE WASTED AS DIRECTED BY THE ENGINEER.
5. THE CONTRACTOR SHALL BE RESPONSIBLE FOR PRESERVING PROPERTY IRONS. THE CONTRACTOR SHALL BE REQUIRED TO RE-ESTABLISH ANY PROPERTY IRONS WHICH ARE DAMAGED OR DESTROYED BY HIS CONSTRUCTION OPERATIONS. SUCH IRONS SHALL BE RE-ESTABLISHED BY A LICENSED LAND SURVEYOR OR A LICENSED PROFESSIONAL ENGINEER IN ACCORDANCE WITH STATE LAWS.
6. ALL ELEVATIONS SHOWN ARE CITY OF WICHITA DATUM. (USGS-1187.4=CITY DATUM)
7. 8" PIPE SHALL BE EITHER ABS OR PVC.
8. WHERE CONNECTIONS ARE TO BE MADE TO "EXISTING STUB", THE CONTRACTOR SHALL VERIFY THE LOCATION AND FLOWLINE ELEVATION OF THE STUB PRIOR TO BEGINNING CONSTRUCTION.

4-17-82

NOTE TO CONTRACTOR

This project will be constructed under the supervision of the CITY ENGINEER and conforming to the [illegible] of the CITY OF WICHITA. The CONTRACTOR will prepay the City of Wichita for all costs of inspection.

APPROVED AS NOTED
By CITY ENGINEER OF WICHITA
Sanitary Sewers
Storm Sewers
Driveway Approaches

OAK KNOLL CONDOMINIUMS
TRADITION HOMES INC.
SANITARY SEWER IMPROVEMENTS.
LOT 1, BLOCK 1, OAK KNOLL ADD. (PHASE I)
CITY PROJECT NO. 468-76-E45-80000-000-000-008

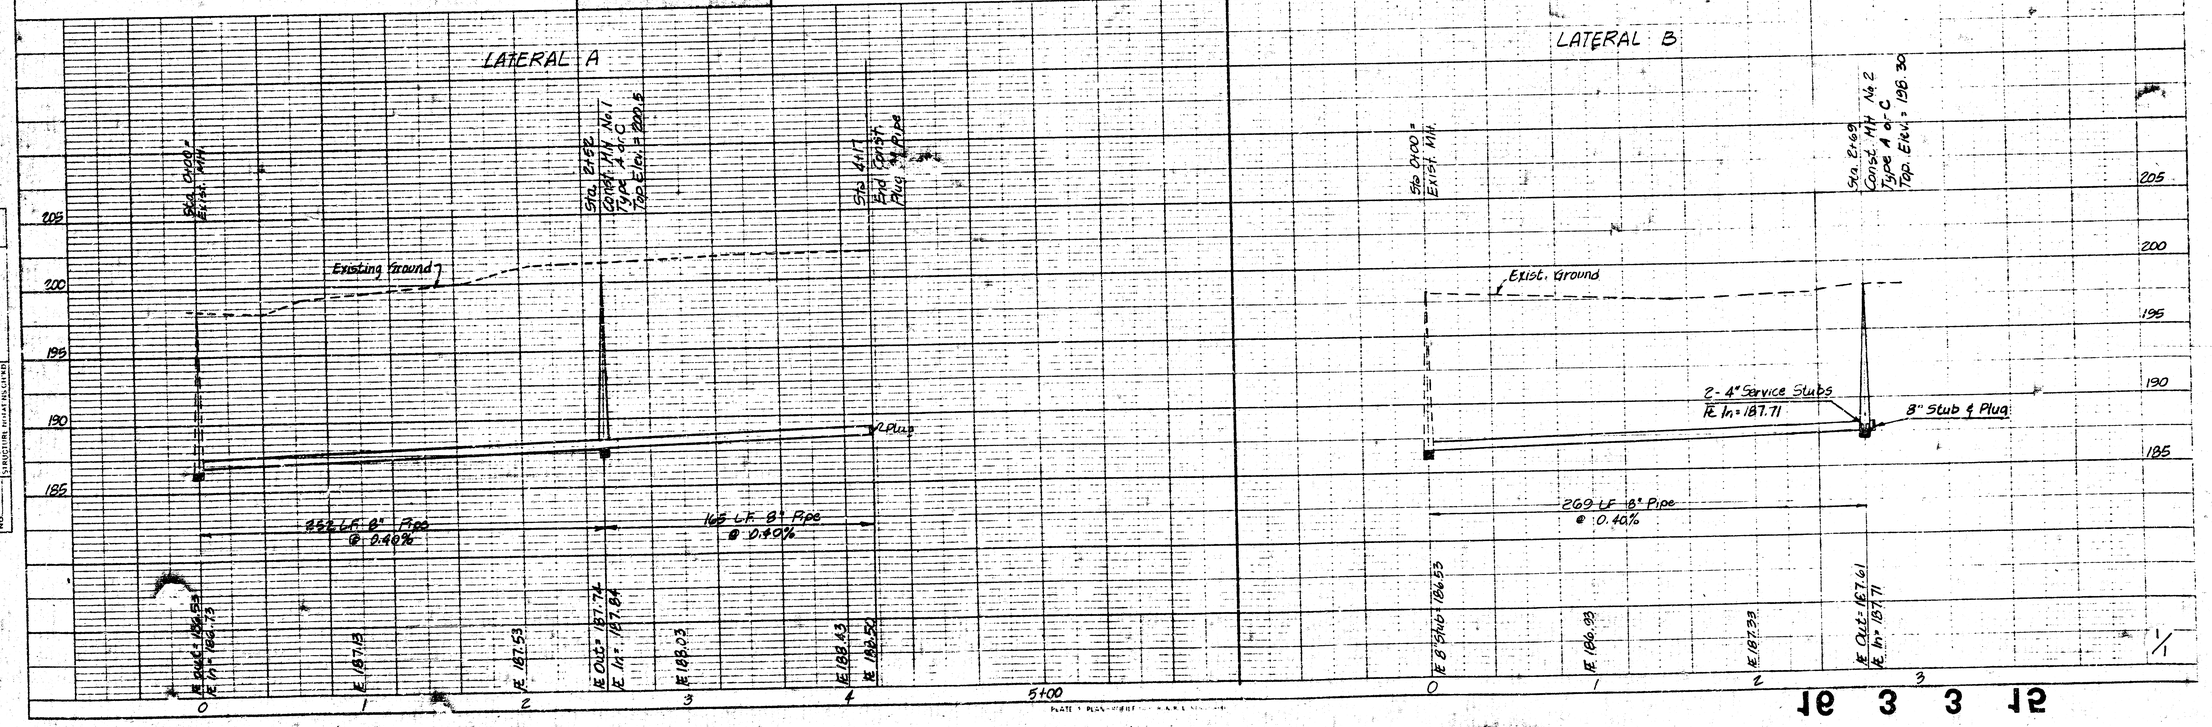

FILMED FROM THE BEST