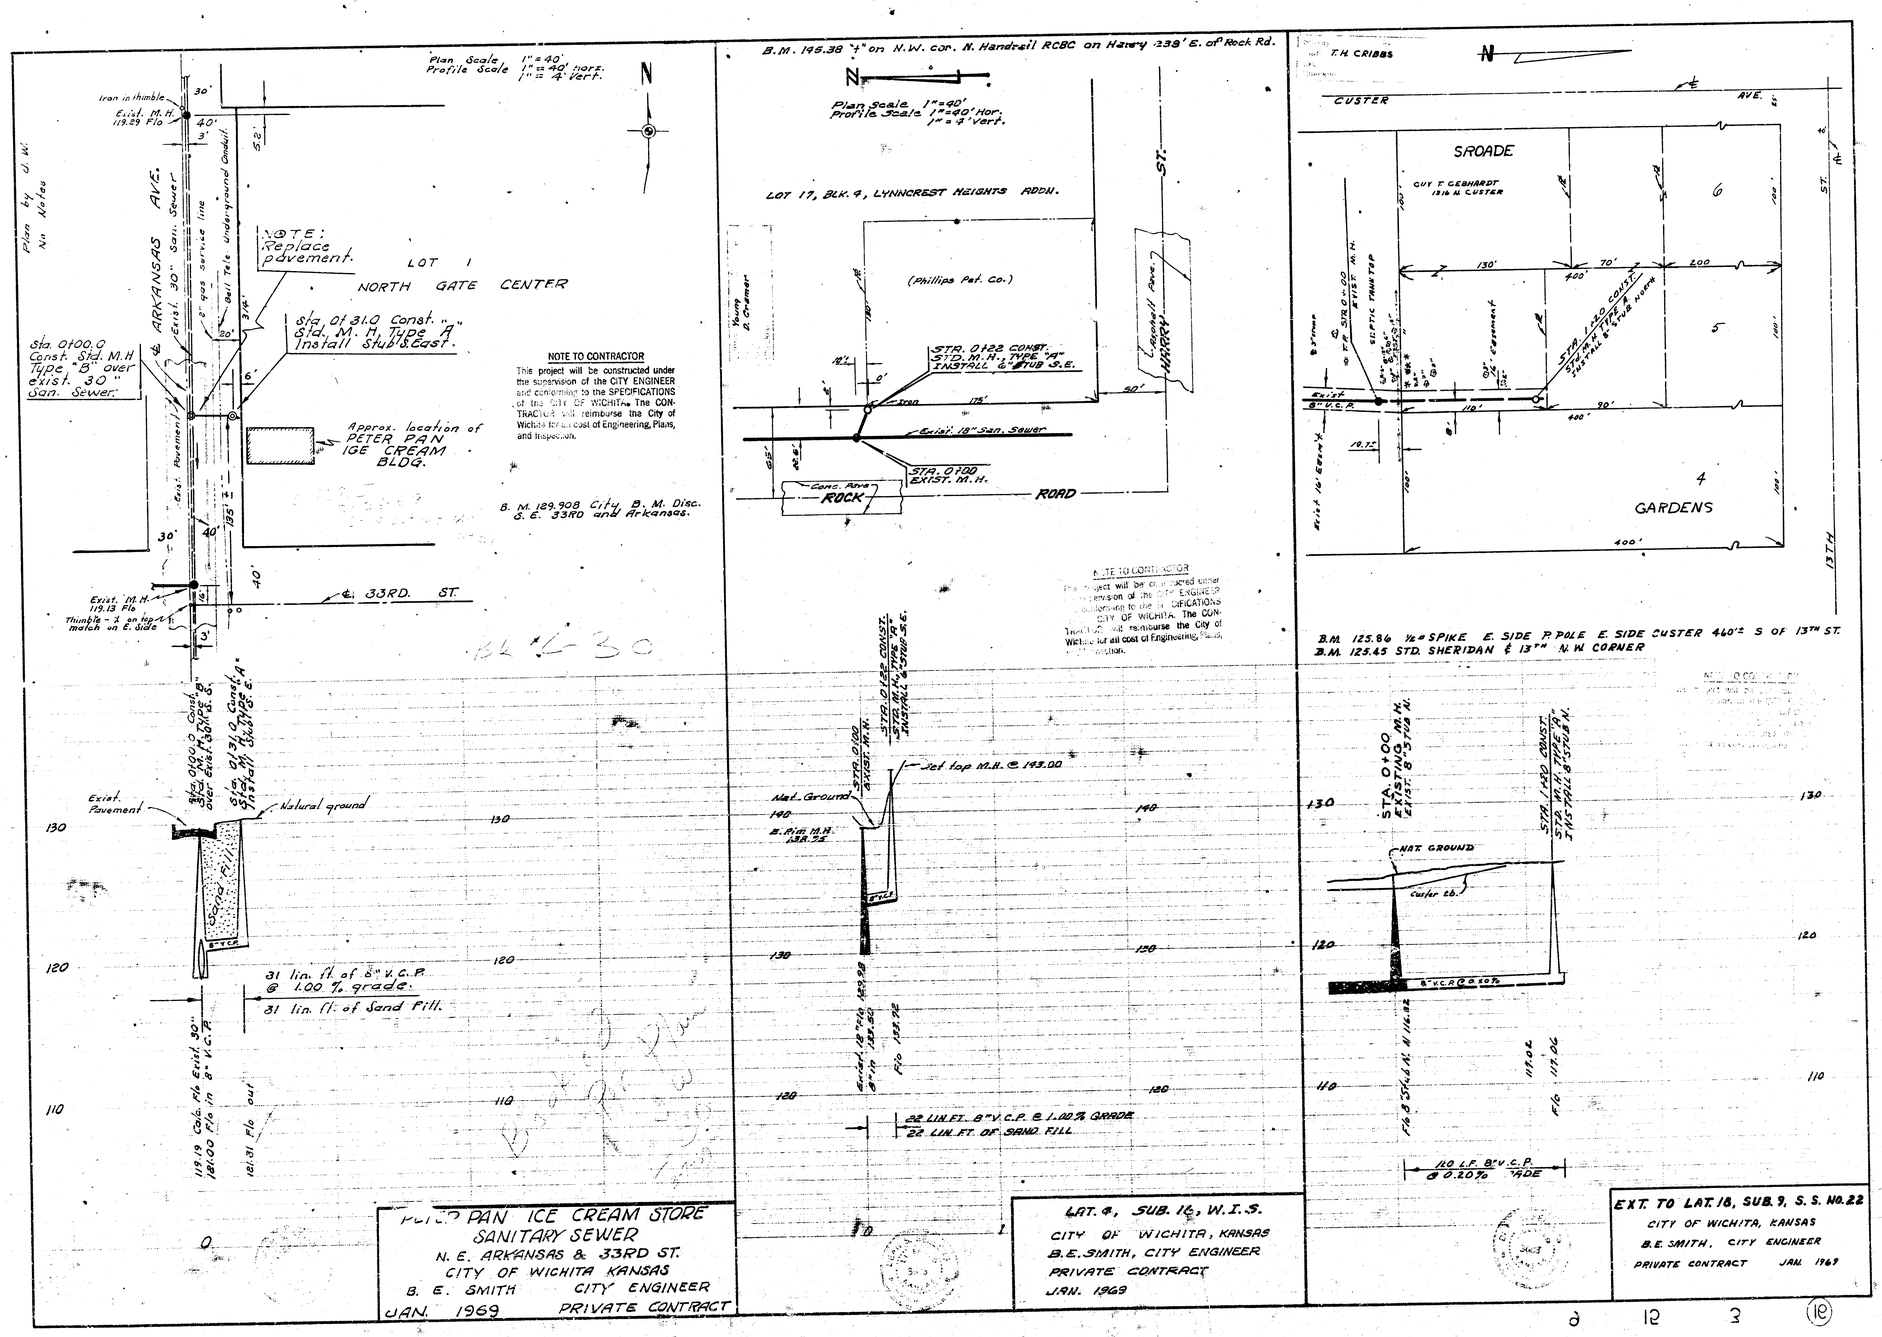
Plan Scale 1" = 40'
Profile Scale 1" = 40' Horz. 1" = 4' Vert.
N
Iron in thimble
Exist. M.H. 119.89 Flo
Plan by O. W. Nu Notes
ARKANSAS AVE.
Exist. 30" San. Sewer
2" gas Service line
Bell Tele Underground Conduit
NOTE: Replace pavement.
LOT 1
NORTH GATE CENTER
Sta. 0131.0 Const. "A" Std. M.H. Type "A" Install Stub S.East.
Sta. 0100.0 Const. Std. M.H Type "B" over exist. 30" San. Sewer.
Approx. location of PETER PAN ICE CREAM BLDG.
NOTE TO CONTRACTOR
This project will be constructed under the supervision of the CITY ENGINEER and conformed to the SPECIFICATIONS of the CITY OF WICHITA. The CONTRACTOR will reimburse the City of Wichita for all cost of Engineering, Plans, and Inspection.
B. M. 129.908 City B. M. Disc. S. E. 33RD and Arkansas.
Exist. M.H. 119.13 Flo
Thumbtack - X on top match on E. Side
℄ 33RD. ST.
Sta. 0100.0 Const. Std. M.H. Type "B" over Exist. 30" San. Sewer
Sta. 0131.0 Const. "A" Std. M.H. Type "A" Install Stub S.E.
Exist. Pavement
Natural ground
Sand Fill
31 lin. ft. of 8" V.C.P. @ 1.00 % grade.
31 lin. ft. of Sand Fill.
119.19 Cale. Flo Exist. 30" 121.00 Flo in 8" V.C.P.
121.31 Flo out
PETER PAN ICE CREAM STORE
SANITARY SEWER
N. E. ARKANSAS & 33RD ST.
CITY OF WICHITA KANSAS
B. E. SMITH CITY ENGINEER
JAN. 1969 PRIVATE CONTRACT
B.M. 145.38 "+" on N.W. cor. N. Handrail RCBC on Hatary 238' E. of Rock Rd.
N
Plan Scale 1" = 40'
Profile Scale 1" = 40' Hor. 1" = 4' Vert.
LOT 17, BLK. 4, LYNNCREST HEIGHTS ADDN.
(Phillips Pet. Co.)
Young B. Cramer
STA. 0122 CONST. STD. M.H. TYPE "A" INSTALL 6" STUB S.E.
Exist. 18" San. Sewer
STA. 0100 EXIST. M.H.
Conc. Area
ROCK
ROAD
HATARY ST.
Handrail Fence
NOTE TO CONTRACTOR
This project will be constructed under the supervision of the CITY ENGINEER and conformed to the SPECIFICATIONS of the CITY OF WICHITA. The CONTRACTOR will reimburse the City of Wichita for all cost of Engineering, Plans, and Inspection.
STA. 0100 EXIST. M.H.
STA. 0122 CONST. STD. M.H. TYPE "A" INSTALL 6" STUB S.E.
Nat. Ground
Set top M.H. @ 143.00
B. Rim M.H. 138.22
8" V.C.P.
22 LIN. FT. 8" V.C.P. @ 1.00% GRADE
22 LIN. FT. OF SAND FILL
LAT. 4, SUB. 16, W.I.S.
CITY OF WICHITA, KANSAS
B.E. SMITH, CITY ENGINEER
PRIVATE CONTRACT
JAN. 1969
T.H. CRIBBS
N
CUSTER AVE.
SROADE
GUY T. GEBHARDT 1316 N. CUSTER
GARDENS
13TH ST.
B.M. 125.86 ½" SPIKE E. SIDE P. POLE E. SIDE CUSTER 460'± S OF 13TH ST.
B.M. 125.45 STD. SHERIDAN & 13TH N.W. CORNER
STA. 0+00 EXISTING M.H. EXIST. 8" STUB N.
STA. 1+40 CONST. STD. M.H. TYPE "A" INSTALL 8" STUB N.
NAT. GROUND
Curb cb.
8" V.C.P. @ 0.20%
110 L.F. 8" V.C.P. @ 0.20% GRADE
EXT. TO LAT. 18, SUB. 9, S. S. No. 22
CITY OF WICHITA, KANSAS
B.E. SMITH, CITY ENGINEER
PRIVATE CONTRACT JAN. 1969