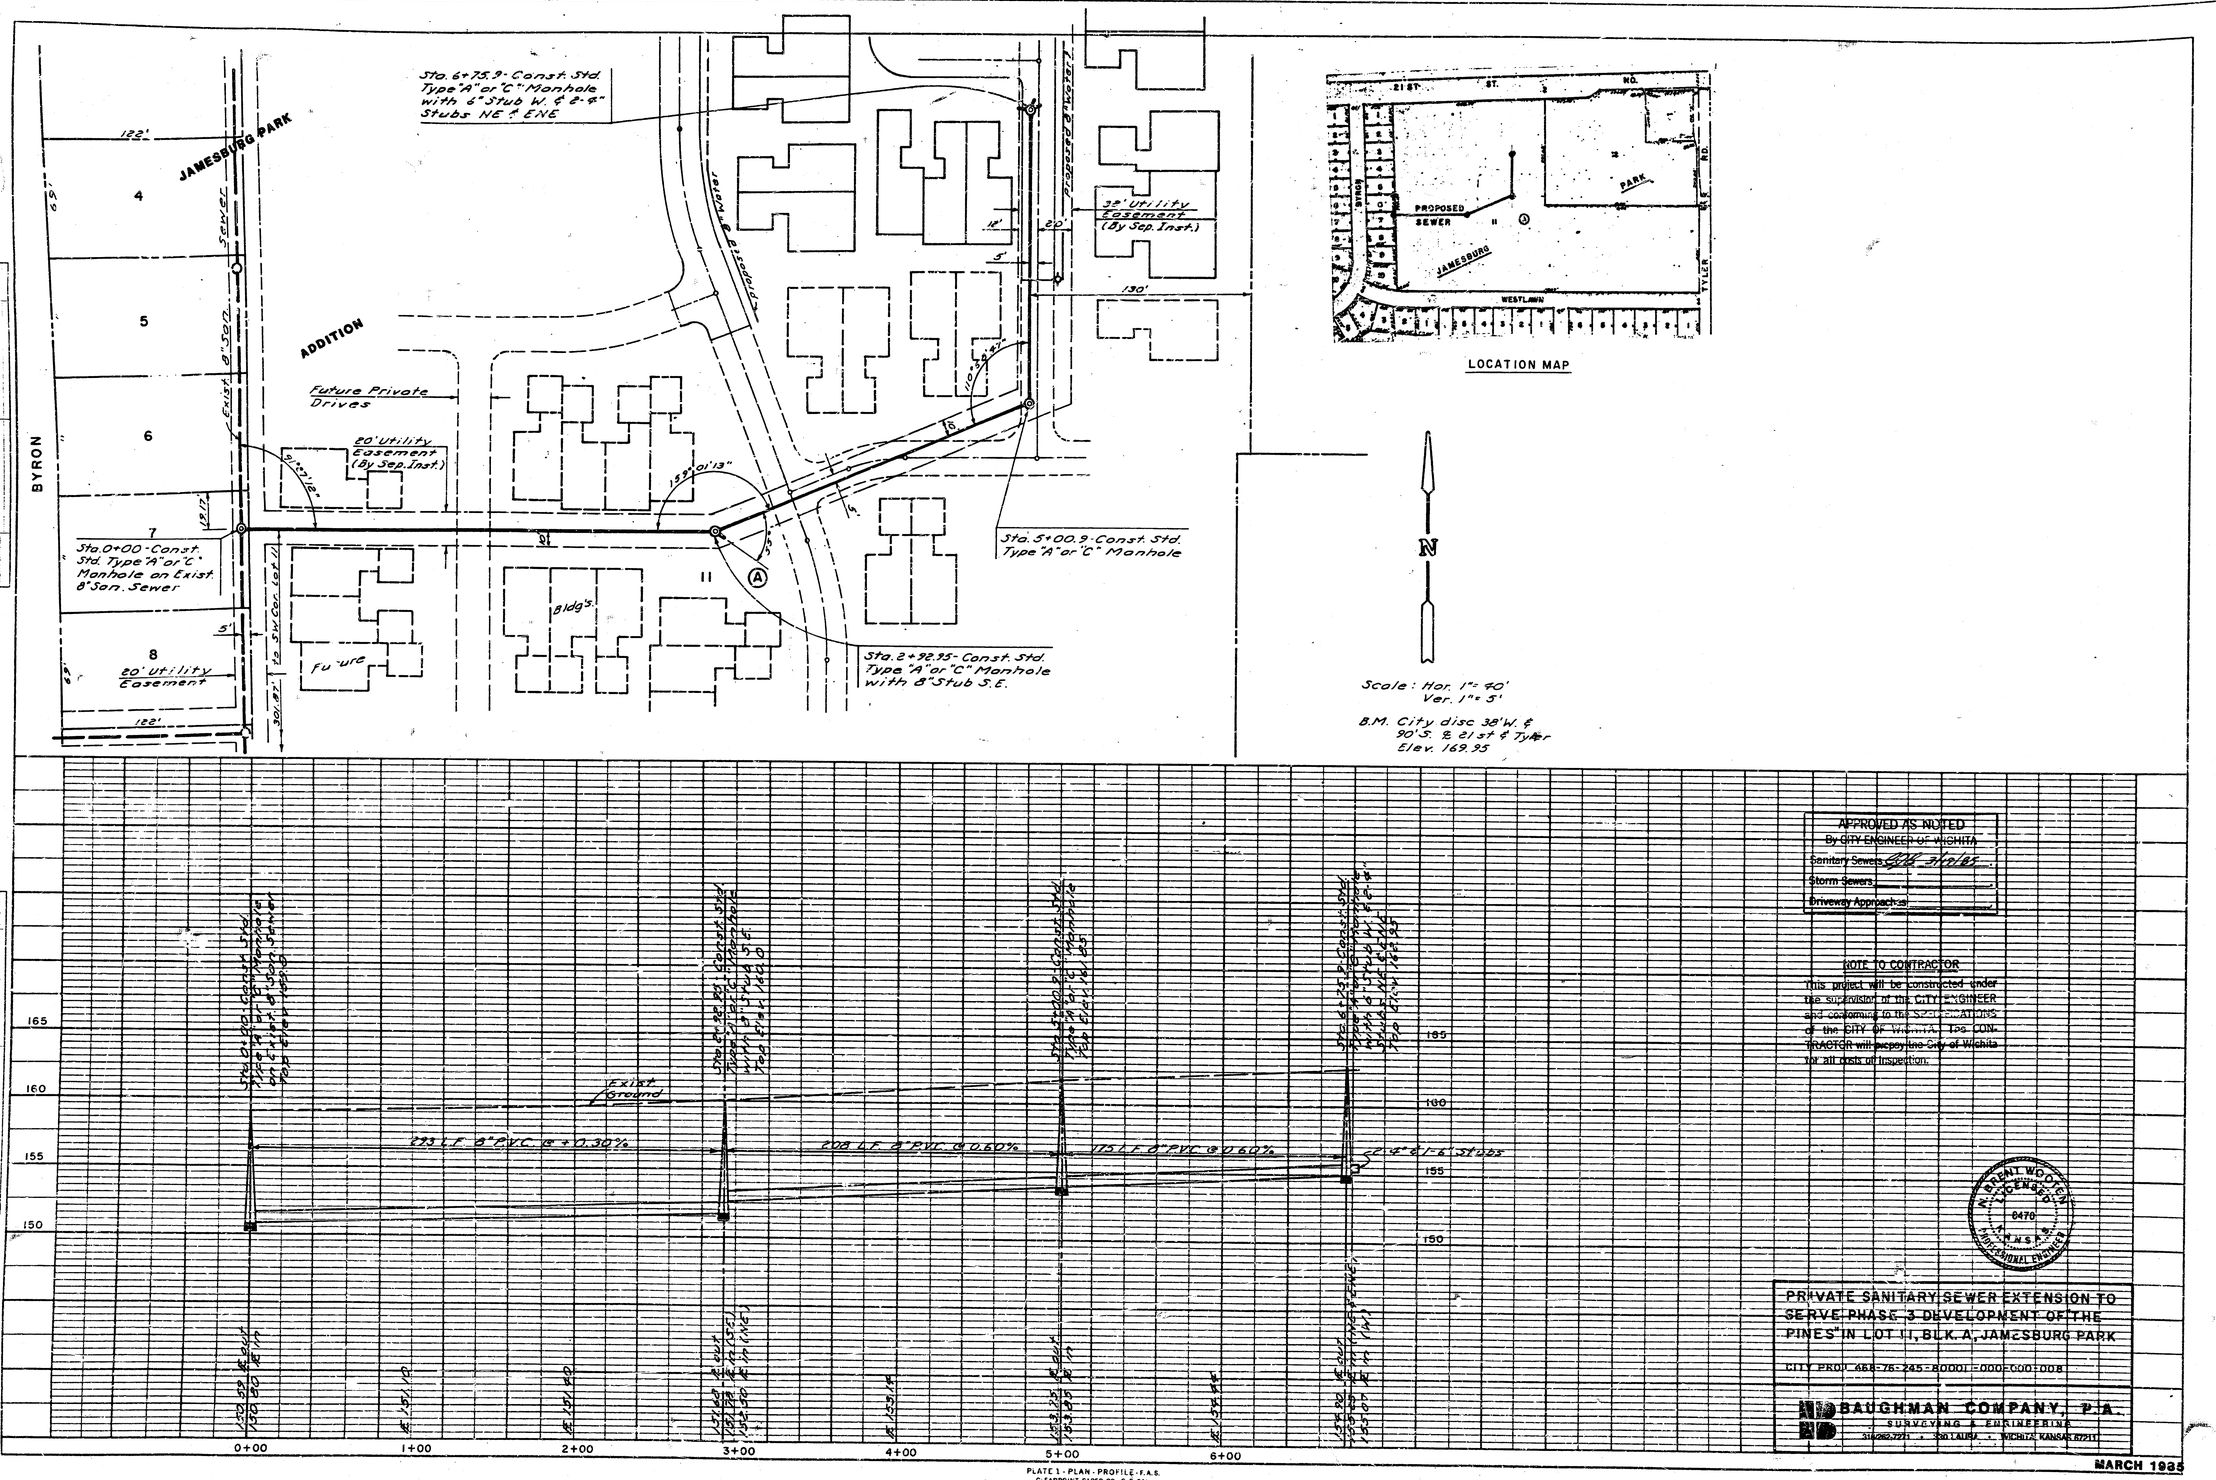

APPROVED AS NOTED
By CITY ENGINEER OF WICHITA
Sanitary Sewers
Storm Sewers
Driveway Approaches

NOTE TO CONTRACTOR

This project will be constructed under the supervision of the CITY ENGINEER and conforming to the SPECIFICATIONS of the CITY OF WICHITA. The CONTRACTOR will accept the City of Wichita for all costs of inspection.

W. BRENT WOOTEN
LICENSED
0470
KANSAS
PROFESSIONAL ENGINEER

PRIVATE SANITARY SEWER EXTENSION TO SERVE PHASE 3 DEVELOPMENT OF THE PINES" IN LOT 11, BLK. A, JAMESBURG PARK

CITY PROJ. 468-76-245-80001-000-000-008

BAUGHMAN COMPANY, P.A.
SURVEYING & ENGINEERING
316/262-7271 · 200 LAURA · WICHITA, KANSAS 67211

MARCH 1985

1/1

FILMED FROM THE BEST AVAILABLE COPY