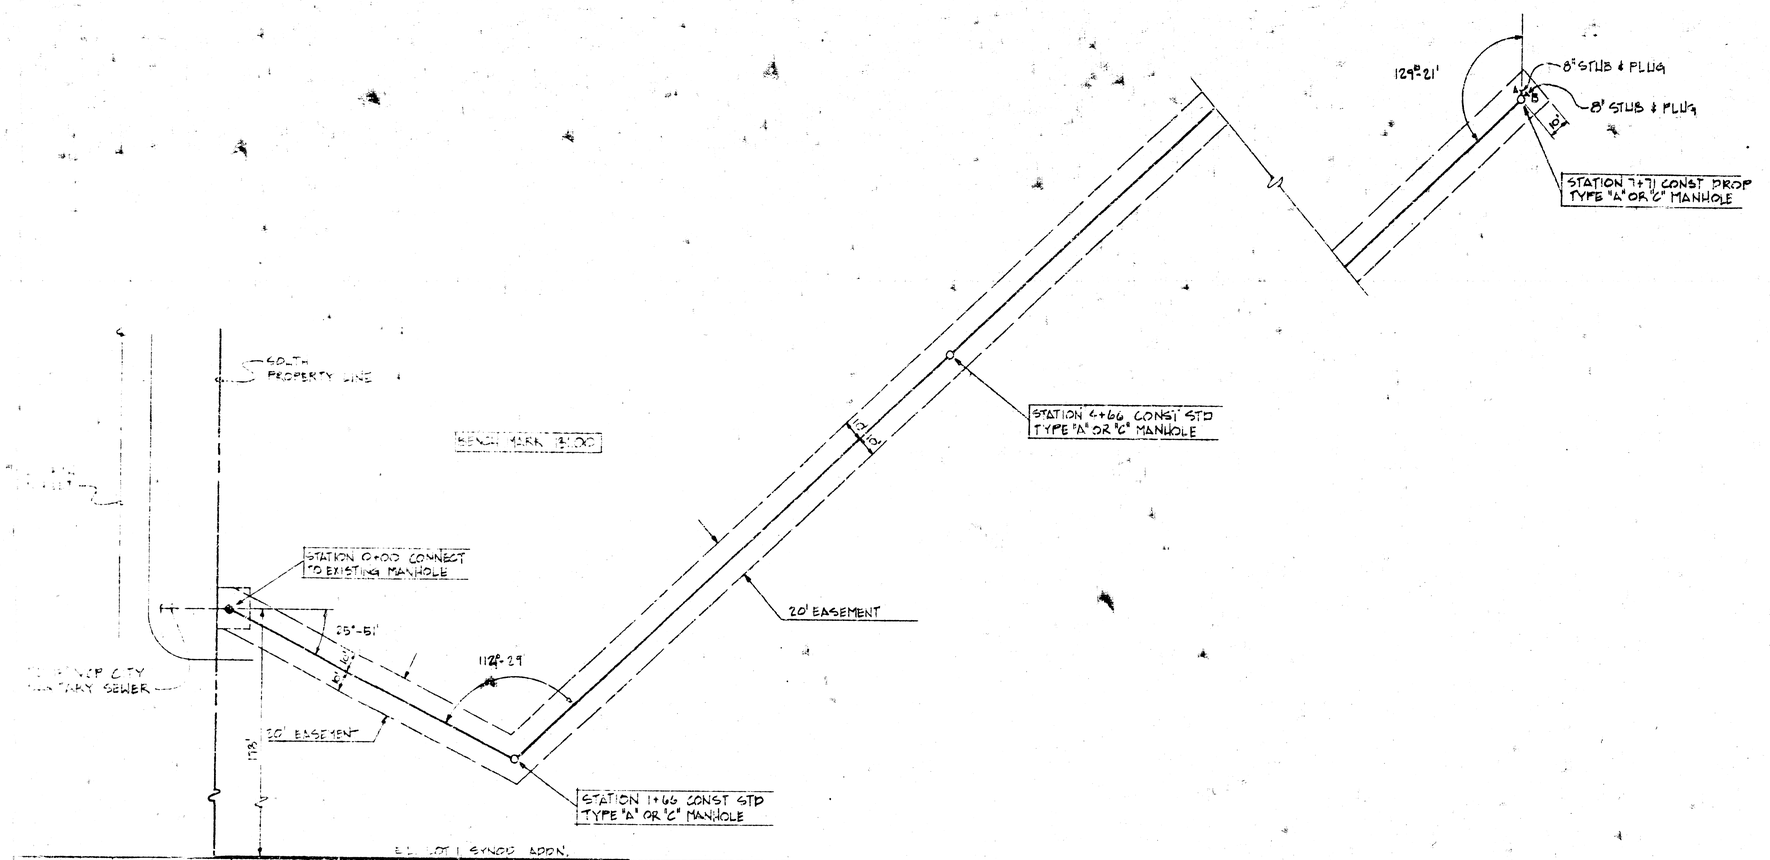

9-10-76

APPROVED AS NOTED
By CITY ENGINEER OF WICHITA
Sanitary Sewers O.E.S.
Storm Sewers
Driveway Approaches

NOTE TO CONTRACTOR

This project will be constructed under the supervision of the CITY ENGINEER and conformed to the specifications of the CITY OF WICHITA. The CONTRACTOR will reimburse the City of Wichita for all cost of [redacted] Inspection.

PRESBYTERIAN MANOR APARTMENTS

SANITARY SEWER PARTIAL PLAN & PROFILE
SOUTHEAST CORNER LOT 1 SYNOD ADDITION
TO WICHITA, SEDGWICK COUNTY, KANSAS.
4700 WEST 13TH STREET
SCALE - 1"=40'-0" HORIZONTAL
1"=2'-0" VERTICAL
CITY PROJECT No DBKW706035

Z

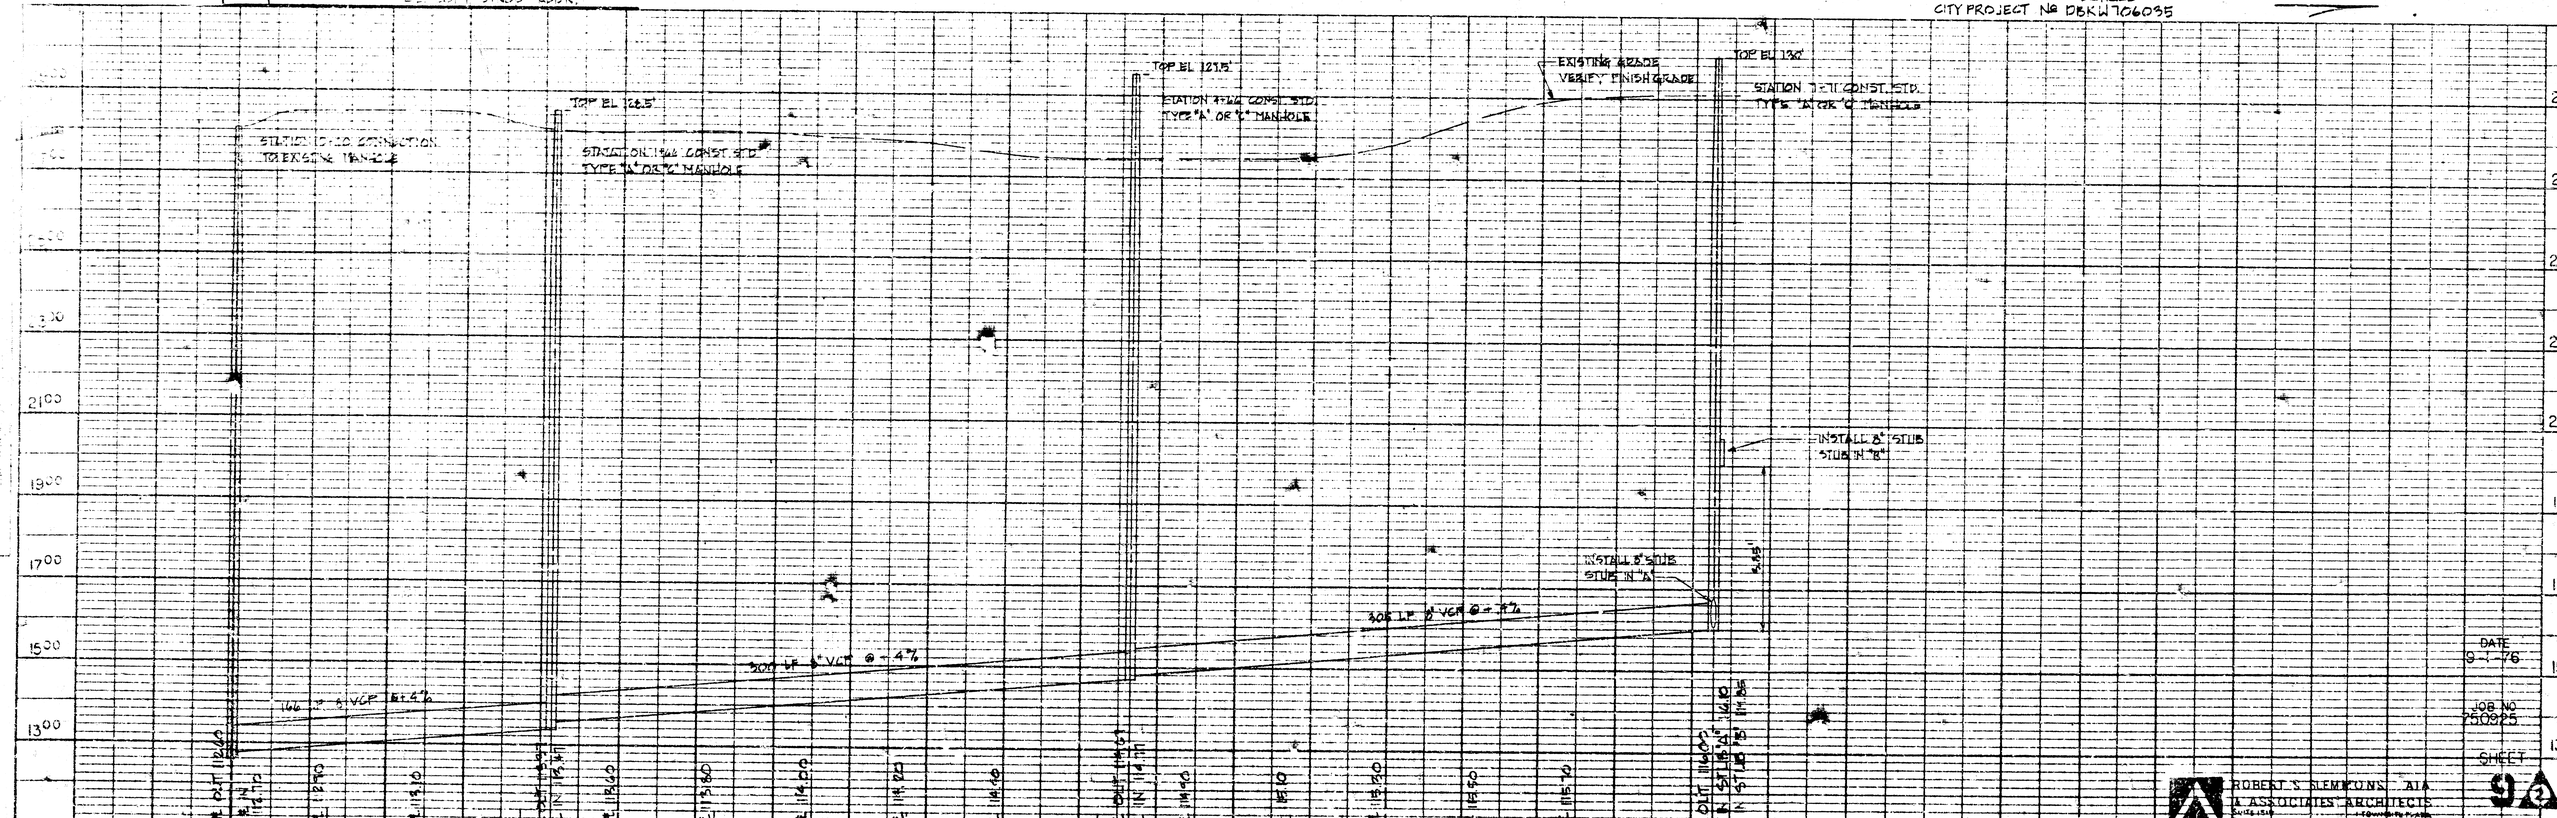

DATE 9-1-76

JOB NO 250925

SHEET 9A

ROBERT S. SLEMMONS, AIA
& ASSOCIATES ARCHITECTS