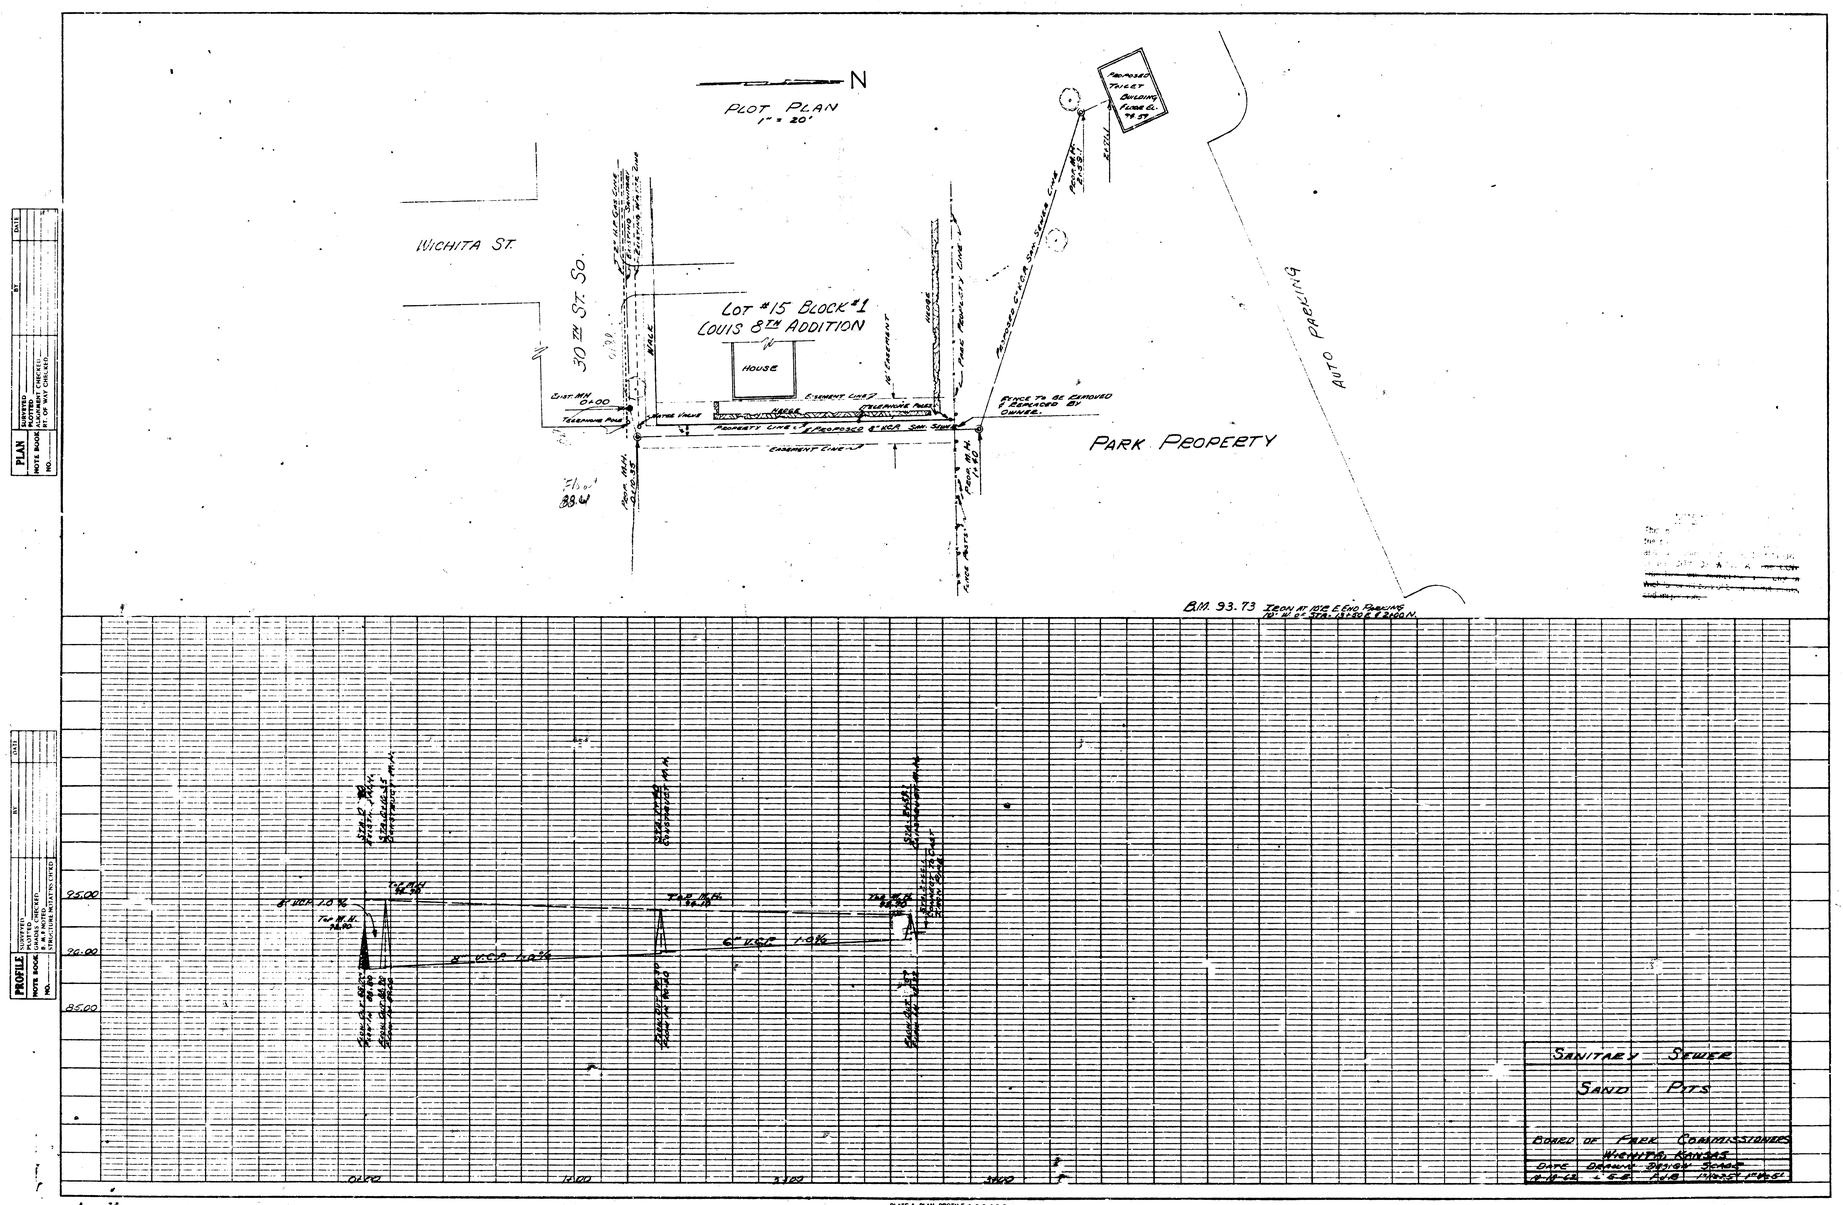
N
PLOT PLAN
1" = 20'
WICHITA ST.
30TH ST. SO.
LOT #15 BLOCK #1
LOUIS 8TH ADDITION
HOUSE
PARK PROPERTY
AUTO PARKING
PROPOSED TOILET BUILDING
BM. 93.73
SANITARY SEWER
SAND PITS
BOARD OF PARK COMMISSIONERS
WICHITA KANSAS
PLATE I - PLAN - PROFILE. O. P. R. & R. E
CLEARPRINT PAPER COMPANY, S. F. CAL.
No. 1000M-1