GENERAL NOTES

1. All Manholes to be City of Wichita Standard Type A and 5 Ft in diameter.
2. Sewer line to be inspected by the Dept of Public Works, Inspection.
3. All materials and construction of Manholes and Sewers shall be in accordance with City of Wichita Specifications for these items.
4. Sand backfill and flush all sewer excavations.
5. Existing 8" Sanitary Sewer to be abandoned shall be filled with sand between the two existing manholes by this contractor. The contractor shall plug both ends of abandoned sewer with 12" of concrete.
6. Existing 10" Sanitary Sewer to be abandoned shall be plugged at both ends by the contractor with 24" of concrete. Pipe to be abandoned will be removed by others.
7. Match inverts of CIP and V.C.P. are supplied in place. Match pipe to existing pipe and caulk in place with oakum and cement compound. Application of materials and method shall be in accordance with manufacturer's recommendations. After caulking is completed, wall shall be covered with concrete.
8. The 21" V.C.P. from M.H. #2 south to the 20" Poly-Lined C.I.P. will be layed in the bell end to the south and from M.H. #2 north to the 20" P.L.C.I.P. will be layed with the bell end to the north.
9. The invert of all manholes to be hand finished smooth by the contractor, a minimum of 24" from the pipe to the bench.
10. To convert to city datum - Add 13.39' to all elevations shown.
11. All manhole lids and ring to be Std. City of Wichita. Use #500AS wide flange ring.

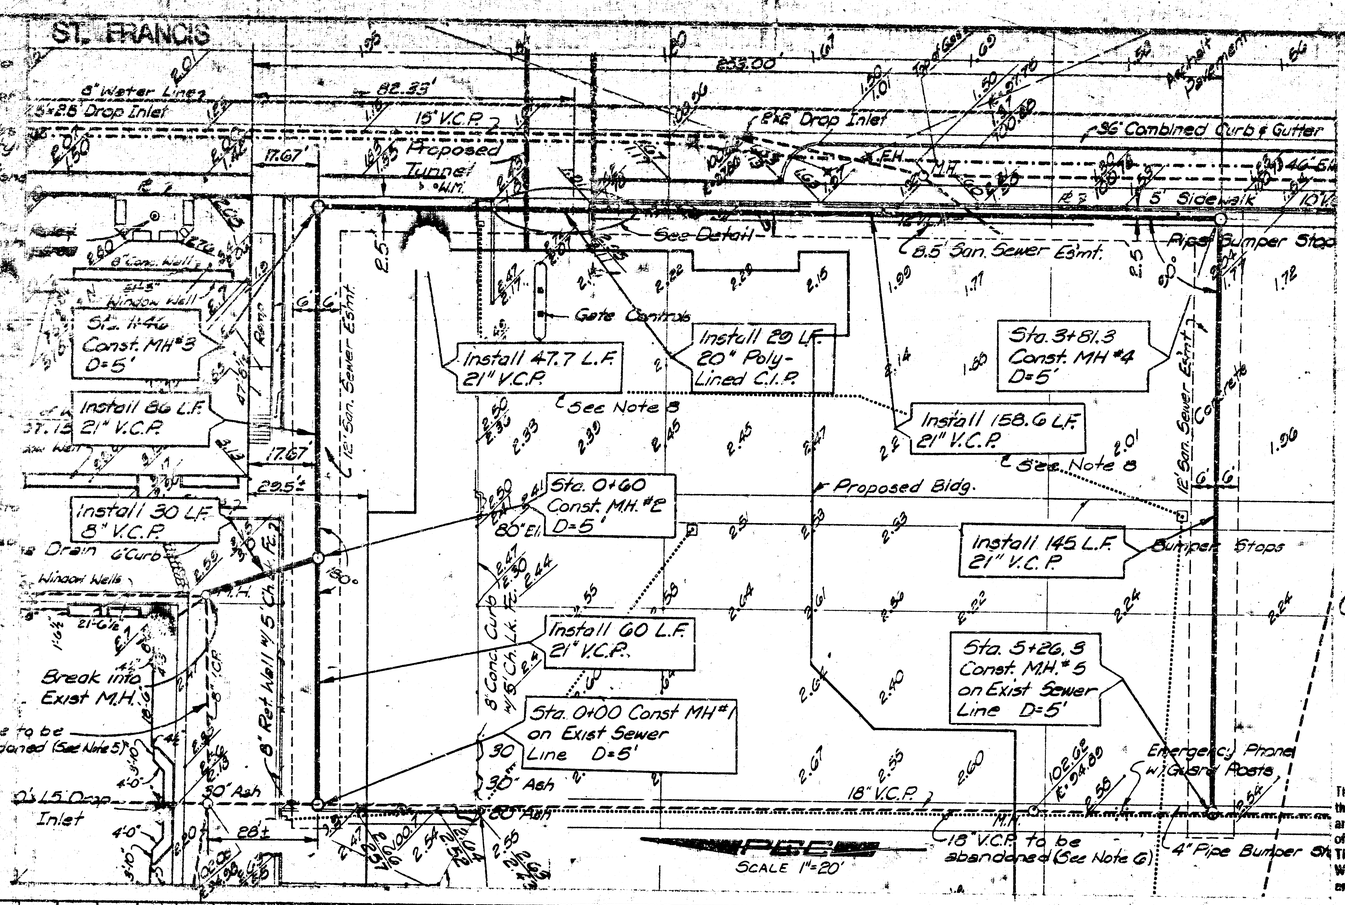

B.M. #1 - Chis. 'D' in west curb St Francis 7'± No. of Sp. end of East Wing of Hospital. Elev. = 102.00

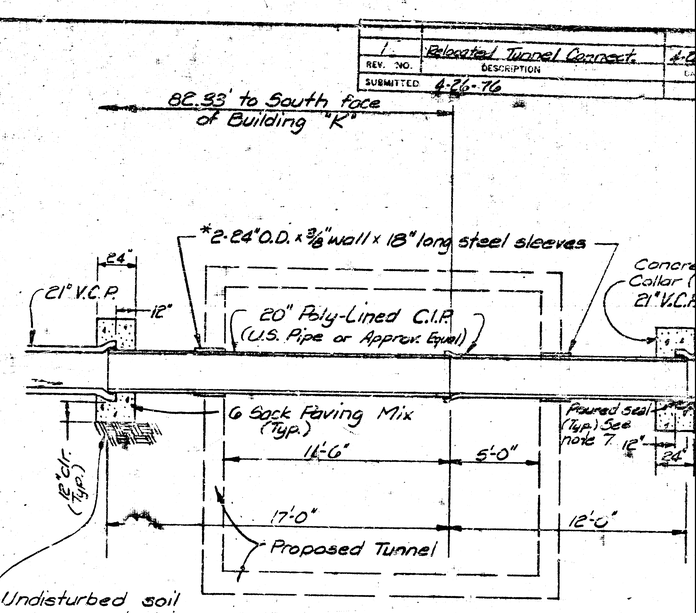

SECTION THRU PROPOSED TUNNEL - LOOKING EAST

* Steel sleeves shall be installed by the contractor as a part of this project.

REV. NO.	DESCRIPTION
1	Relocated Tunnel Connect.
SUBMITTED	4-26-76

4-27-76

NOTE TO CONTRACTOR

This project will be constructed under the supervision of the CITY ENGINEER and conforming to the SPECIFICATIONS of the CITY OF WICHITA. The CONTRACTOR will reimburse the City of Wichita for all cost of Engineering, [illegible], and inspection.

APPROVED AS NOTED
By CITY ENGINEER OF WICHITA
Sanitary Sewers D.E.S.
Storm Sewers
Driveway Approaches

MICHAEL D. SCHOMMER
LICENSED
6778
KANSAS
PROFESSIONAL ENGINEER

PROFESSIONAL ENGINEERING CONSULTANTS
ENGINEERS
WICHITA, KANSAS

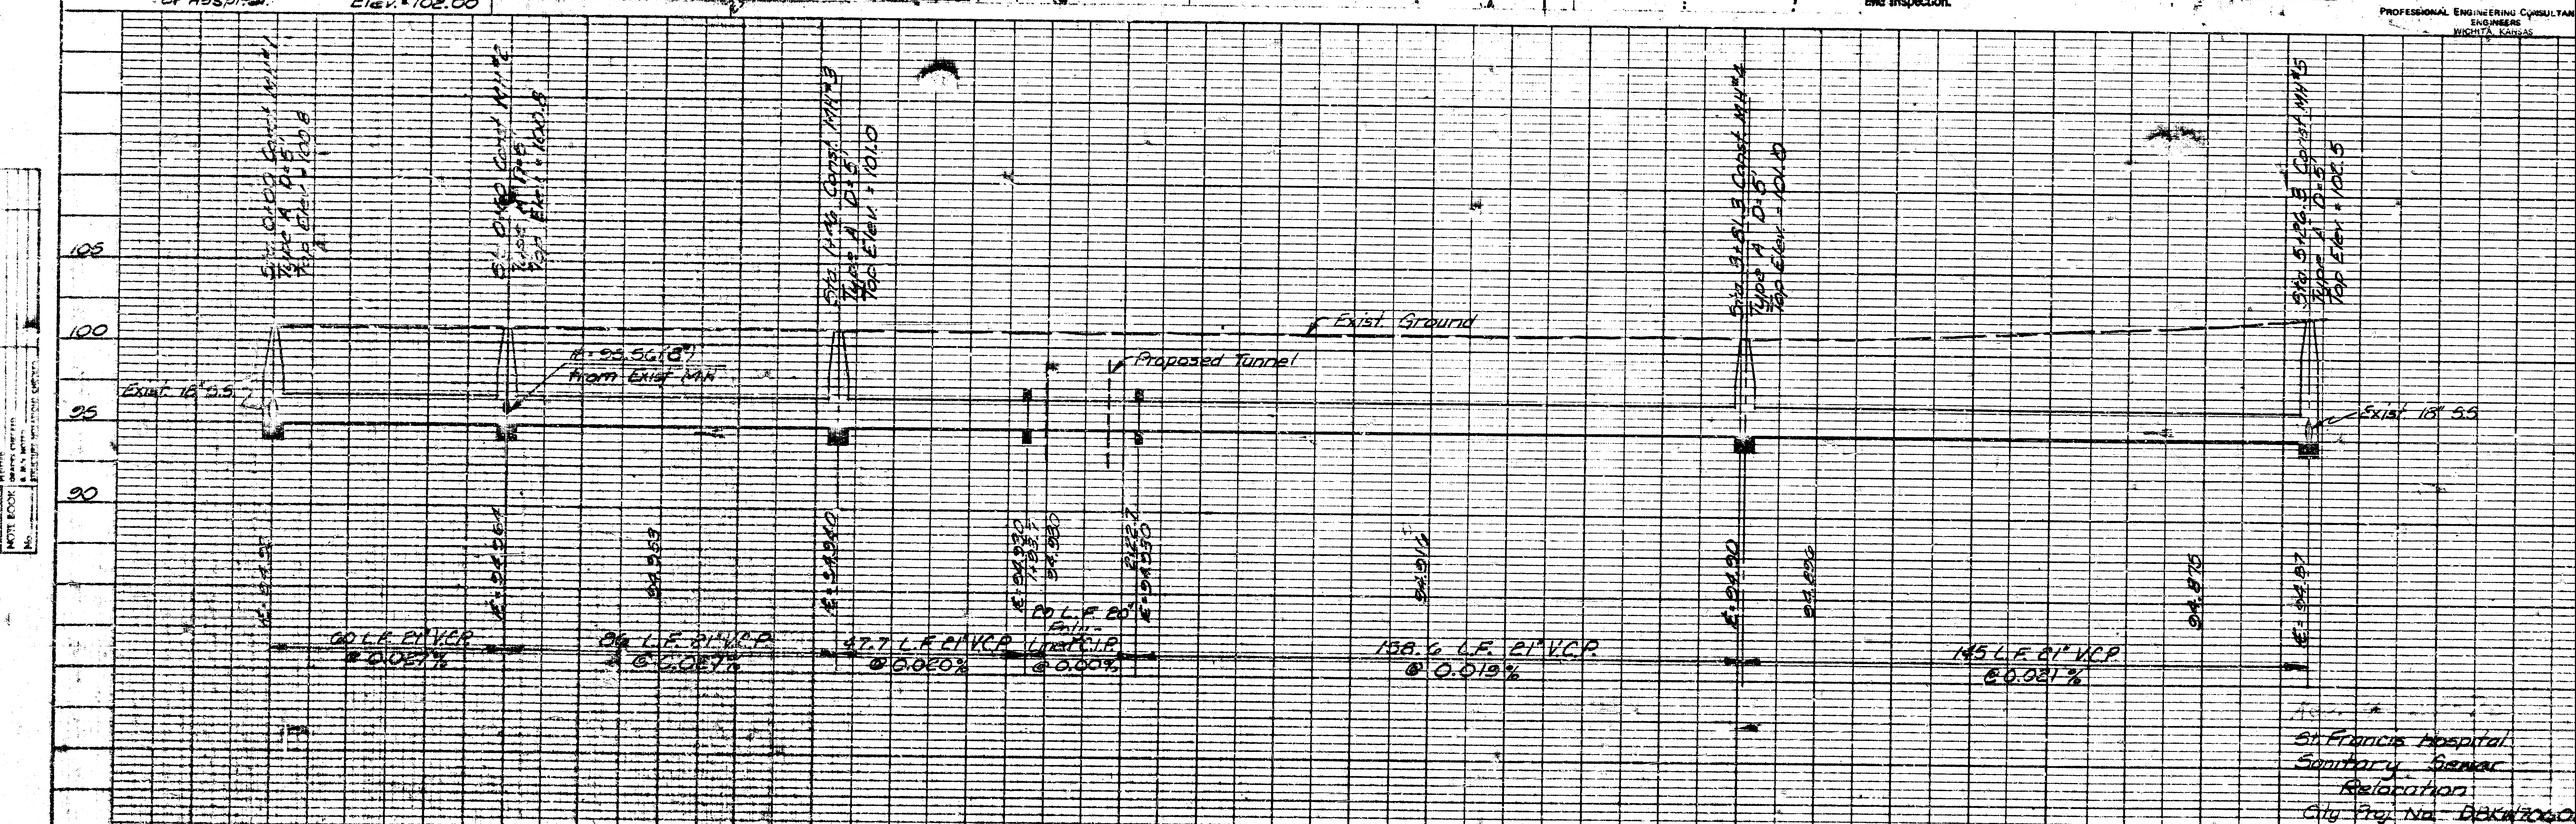

St. Francis Hospital
Sanitary Sewer
Relocation
City Proj. No. 238-84000