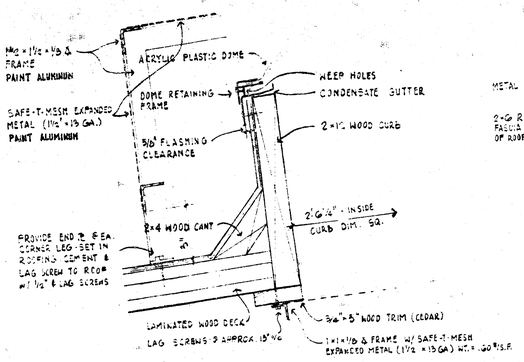

2 WOOD CURB DETAIL 3"=1'-0"

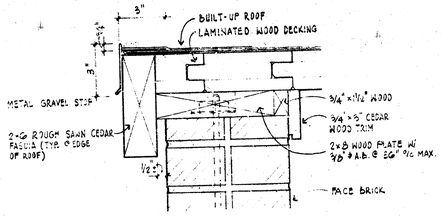

D FASCIA DETAIL @ WALL 3"=1'-0"

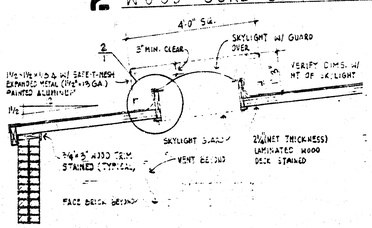

I SECT. THRU SKYLIGHT 1½"=1'-0"

F PLASTIC SKYLIGHT DETAILS (ALTERNATE # NO.1)

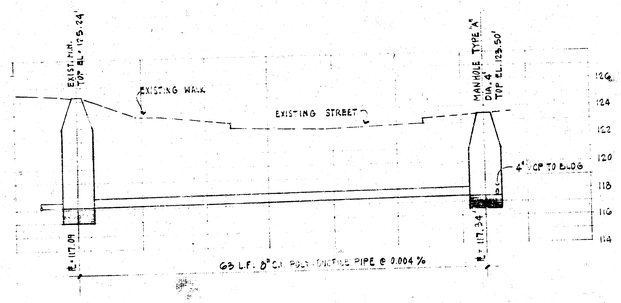

E SANITARY SEWER PROFILE

NOTES:

1. MANHOLE TO BE CITY OF WICHITA STANDARD TYPE "A", 4' DIAMETER.
2. SEWER LINE TO BE INSPECTED BY THE DEPT OF PUBLIC WORKS, INSPECTOR
3. ALL MATERIALS AND CONSTRUCTION OF MANHOLE AND SEWER SHALL BE IN ACCORDANCE WITH CITY OF WICHITA SPECIFICATIONS FOR THESE ITEMS.

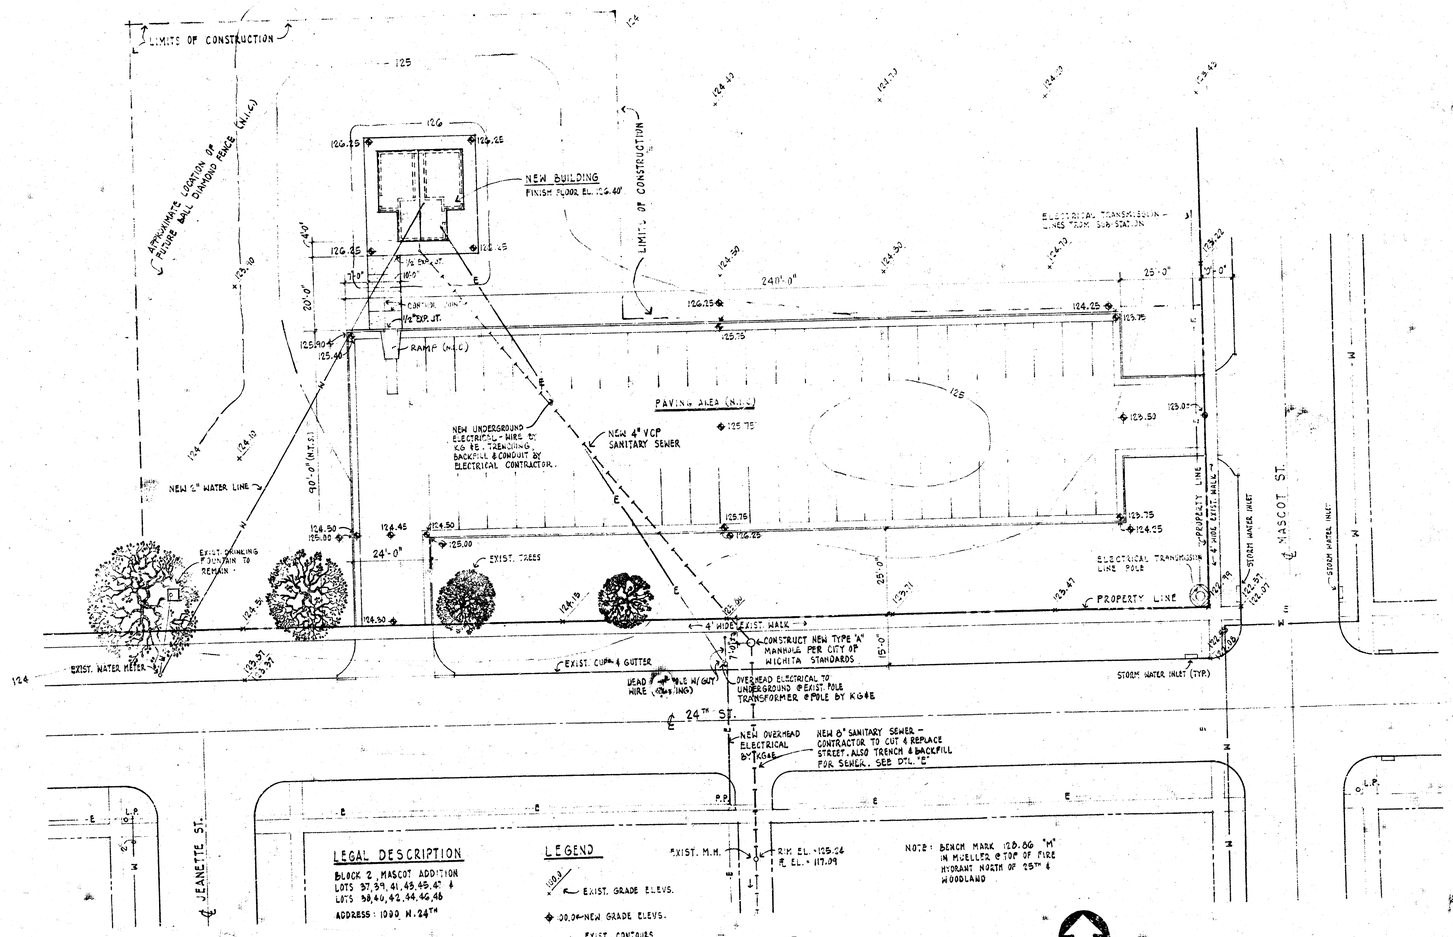

LEGAL DESCRIPTION

BLOCK 2, MASCOT ADDITION
LOTS 37,39,41,43,45,47 &
LOTS 38,40,42,44,46,48
ADDRESS: 1000 N. 24TH

LEGEND

100.0 EXIST. GRADE ELEVS.
◆ 00.00 - NEW GRADE ELEVS.
EXIST. CONTOURS

A SITE PLAN 1"=20'-0"

C DOOR HARDWARE SCHEDULE

SET NO. 1 - EACH TOILET ROOM DOOR

1½ PR. BUTTS BB1199 US32D 4½×4½ NRP
1 CLOSURE 2310-A-SBL
1 DEADLOCK 642GP 2¾" BACKSET
1 SET ADAPTER RING 462 32D
1 PUSH PLATE 40 8×20 US32D
1 PULL PLATE 42D 4×16 US32D
2 KICKPLATES 10 × 34½ US32D
1 STOP 302 US32D

SET NO. 2 - STORAGE ROOM DOOR

1½ PR. BUTTS BB1199 US32D 4½×4½
1 DEADLOCK 462 2¾ BACKSET
1 SET ADAPTER RINGS 88-016 US26D
1 FLOOR STOP 351 US26D
1 DUMMY KNOB D113 ORBIT US26D

B GENERAL NOTES:

1. THIS CONTRACT INCLUDES BUILDING NEW RESTROOM BUILDING AND UNDERGROUND UTILITIES, EARTHWORK, AND PAVING AREA WHICH ARE COMPLETED UNDER SEPARATE CONTRACT. THE BUILDING CONTRACTOR SHALL CO-ORDINATE INSTALLATION OF UNDERGROUND UTILITIES WITH PAVING CONTRACTOR. CONSTRUCT SIDEWALK FROM PARKING AREA TO BLDG & WALK AROUND BLDG. THIS CONTRACTOR SHALL ALSO PROVIDE NECESSARY FILLING & FINAL GRADING AROUND BLDG. FROM STOCKPILED TOPSOIL. EXCESS TOPSOIL TO BE SPREAD AS DIRECTED BY ARCHITECT.

REGISTERED ARCHITECT MORRIS R. PERKINS 578 STATE OF KANSAS

REVISIONS:

SCHELL PARK
RESTROOM BUILDING
BOARD of PARK COMMISSIONERS
WICHITA, KANSAS

MORRIS RICHARD PERKINS ARCHITECT, P.A.
245 N. HILLSIDE WICHITA, KANSAS 67214
(316) 685-5721

JOB NO. 7605
DATE 4-18-79
SHEET NO. 1
OF: THREE