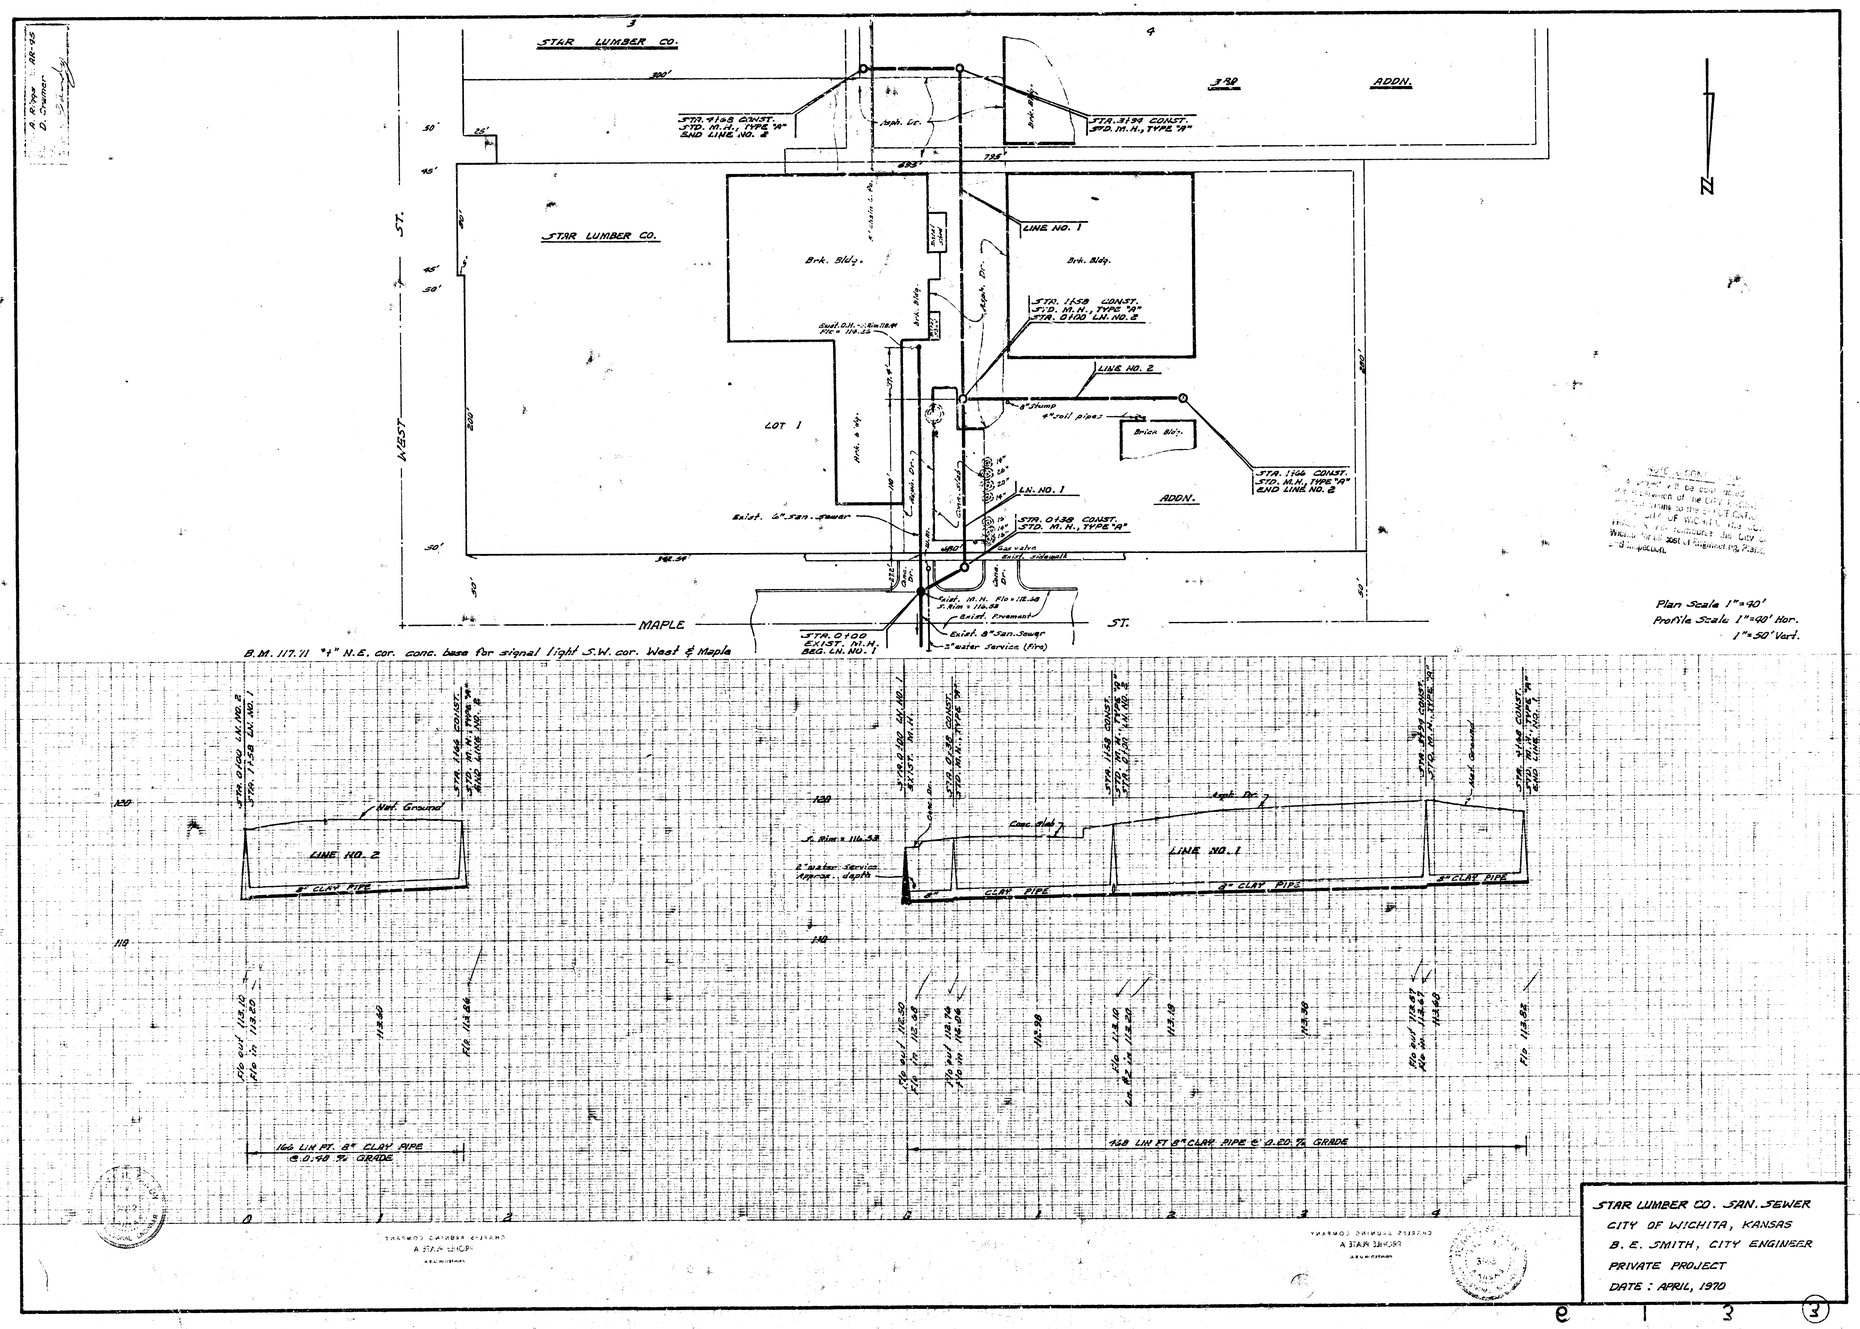
STAR LUMBER CO.
ADDN.
STAR LUMBER CO.
Brk. Bldg.
Brk. Bldg.
LINE NO. 1
LINE NO. 2
LOT 1
Brick Bldg.
ADDN.
WEST ST.
MAPLE ST.
B.M. 117.71 "+" N.E. cor. conc. base for signal light S.W. cor. West & Maple
Plan Scale 1"=40'
Profile Scale 1"=40' Hor.
1"=50' Vert.
LINE NO. 2
LINE NO. 1
166 LIN FT. 8" CLAY PIPE @ 0.48 % GRADE
458 LIN FT 8" CLAY PIPE @ 0.20 % GRADE
STAR LUMBER CO. SAN. SEWER
CITY OF WICHITA, KANSAS
B. E. SMITH, CITY ENGINEER
PRIVATE PROJECT
DATE : APRIL, 1970