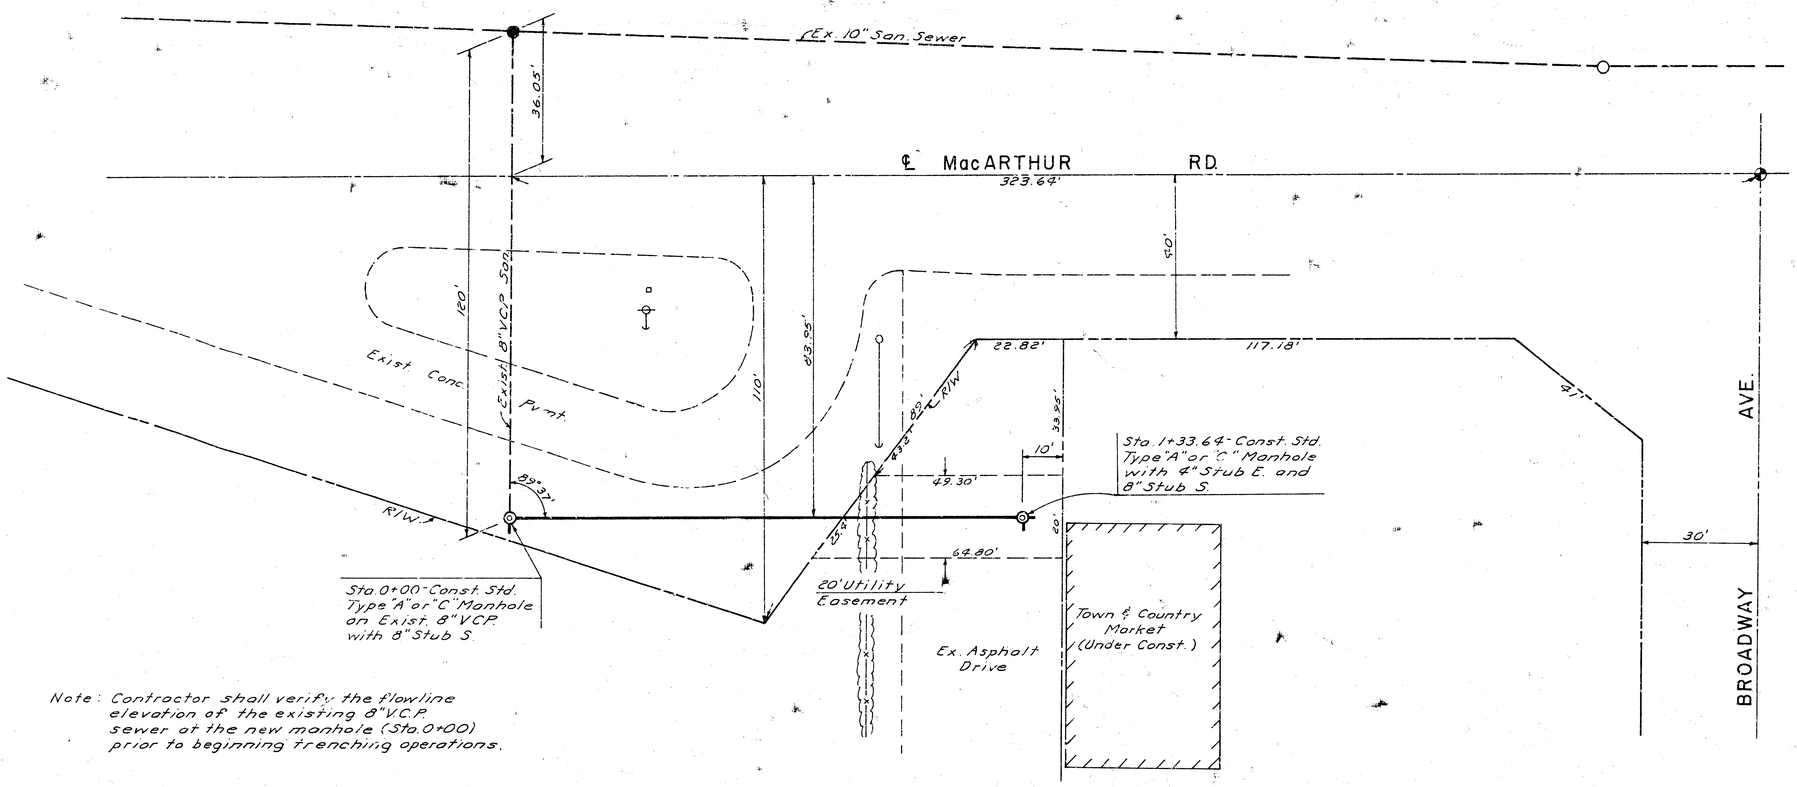

8-27-76
APPROVED AS NOTED
By CITY ENGINEER OF WICHITA
Sanitary Sewers D.E.S.
Storm Sewers
Driveway Approaches

NOTE TO CONTRACTOR

This project will be constructed under the supervision of the CITY ENGINEER and conforming to the SPECIFICATIONS of the CITY OF WICHITA. The CONTRACTOR will reimburse the City of Wichita for all cost of Engineering Plans and Inspection.

Note: Contractor shall verify the flowline elevation of the existing 8" V.C.P. sewer at the new manhole (Sta. 0+00) prior to beginning trenching operations.

BM - City Std. Disc - 32' E. & 29' S. MacArthur & Broadway - El. 89.85

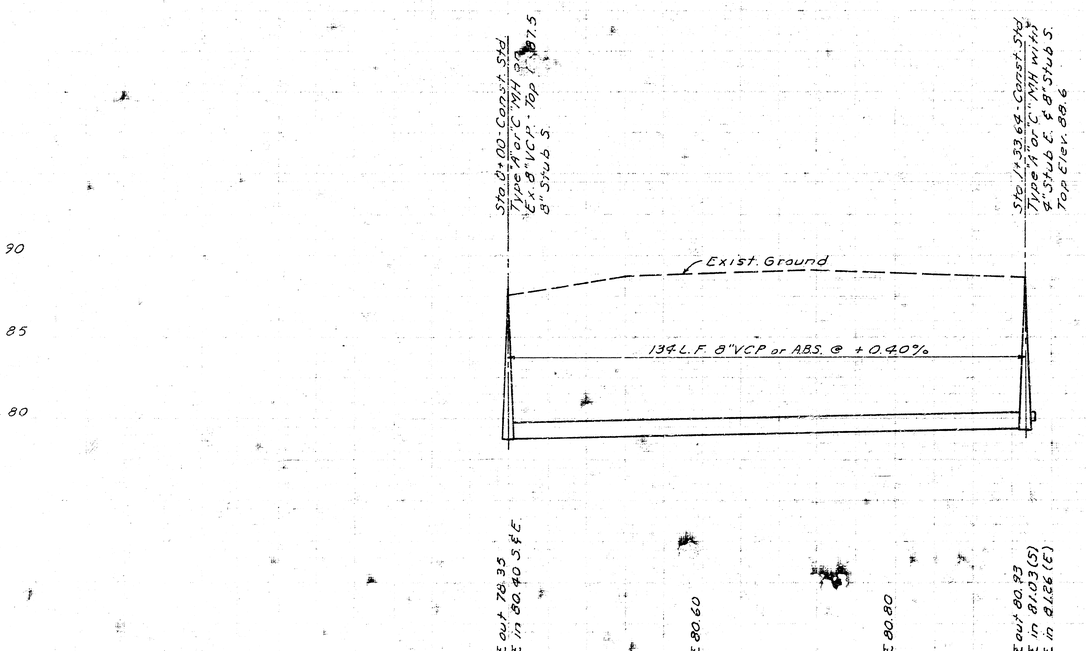

CITY PROJECT NO. DBKW 706052

SANITARY SEWER EXTENSION FOR TOWN & COUNTRY MARKET