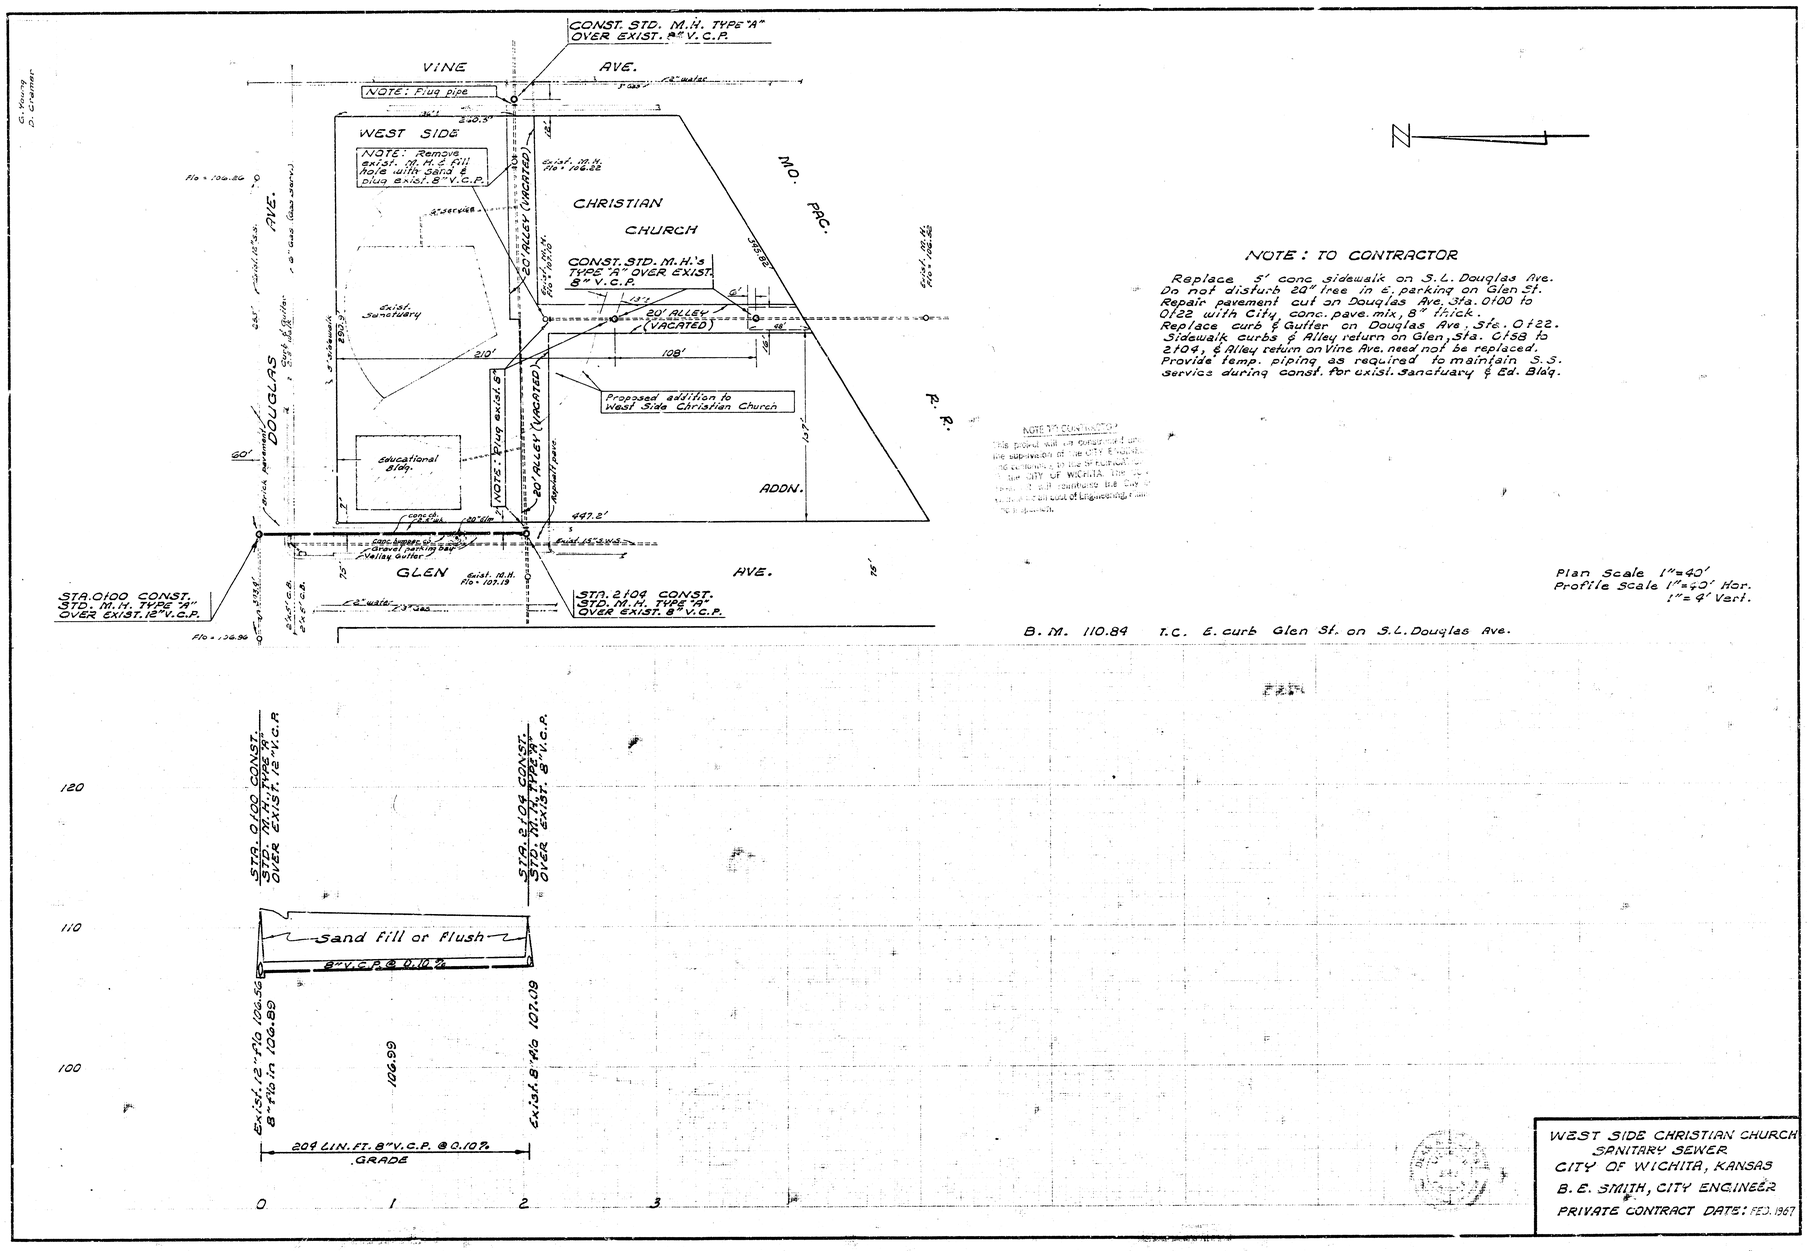

NOTE: TO CONTRACTOR

Replace 5' conc. sidewalk on S.L. Douglas Ave. Do not disturb 20" tree in ℄ parking on Glen St. Repair pavement cut on Douglas Ave. Sta. 0100 to 0122 with City conc. pave. mix, 8" thick. Replace curb & Gutter on Douglas Ave. Sta. 0122. Sidewalk curbs & Alley return on Glen, Sta. 0158 to 2104, & Alley return on Vine Ave. need not be replaced. Provide temp. piping as required to maintain S.S. service during const. for exist. Sanctuary & Ed. Bldg.

Plan Scale 1" = 40'
Profile Scale 1" = 40' Hor.
1" = 4' Vert.

B. M. 110.84 T.C. E. curb Glen St. on S.L. Douglas Ave.

WEST SIDE CHRISTIAN CHURCH
SANITARY SEWER
CITY OF WICHITA, KANSAS
B. E. SMITH, CITY ENGINEER
PRIVATE CONTRACT DATE: FEB. 1967