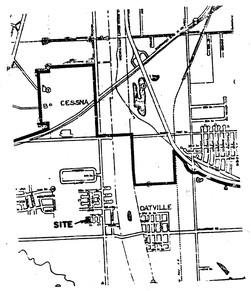

VICINITY MAP

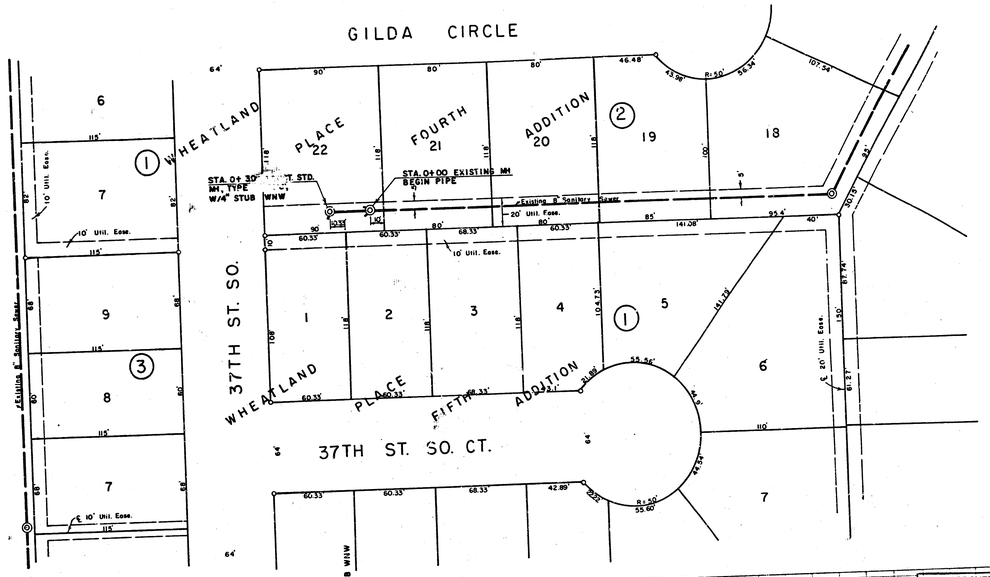

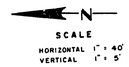

SCALE
HORIZONTAL 1" = 40'
VERTICAL 1" = 5'

NOTE: CONTRACTOR TO REWORK INVERT OF EXISTING MH AS REQUIRED TO PROVIDE SMOOTH FLOW THROUGH MH.

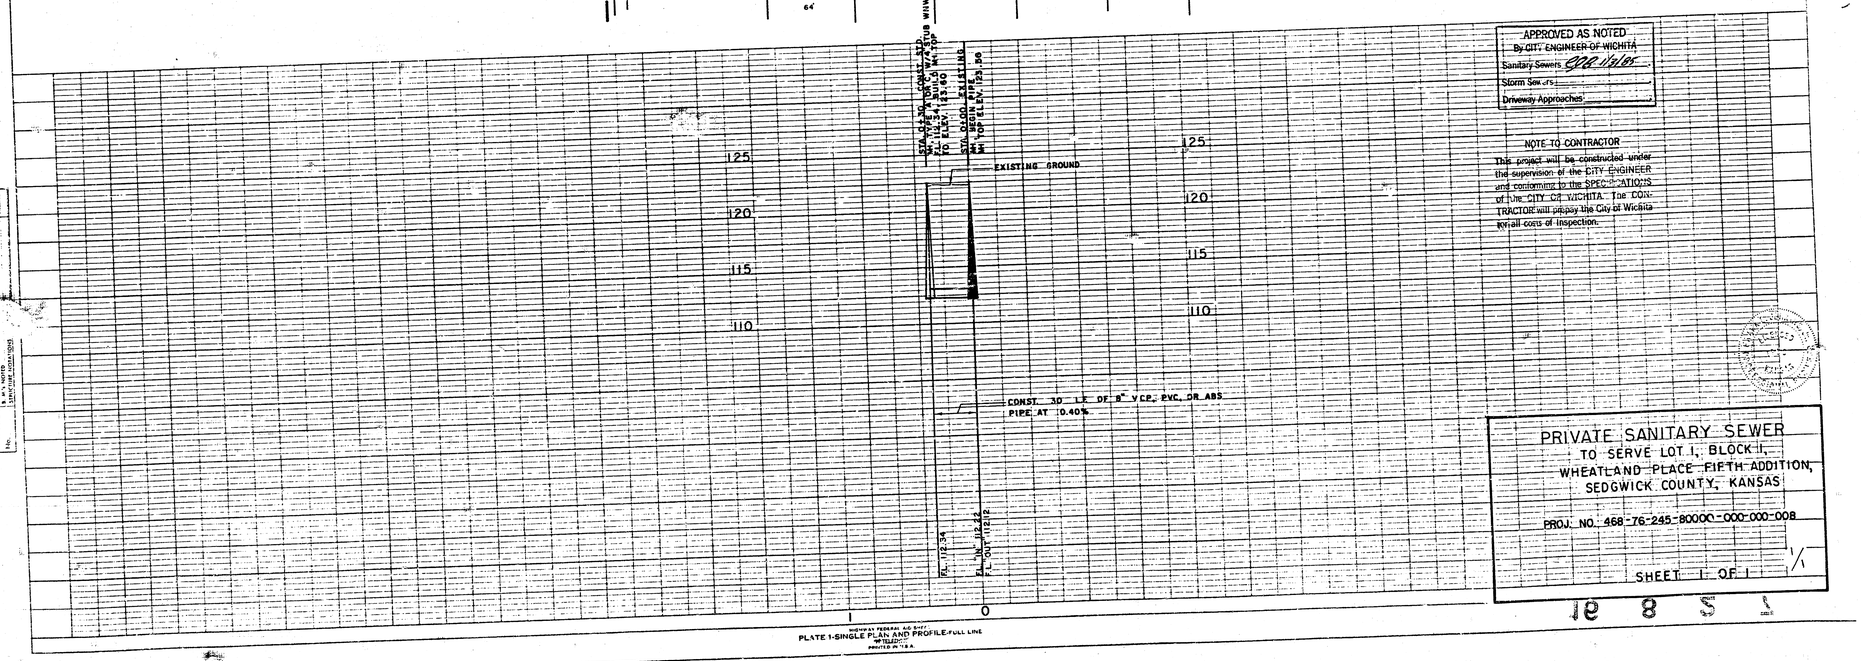

PLATE 1-SINGLE PLAN AND PROFILE-FULL LINE

APPROVED AS NOTED
By CITY ENGINEER OF WICHITA
Sanitary Sewers 8/28 11/1/85
Storm Sewers
Driveway Approaches

NOTE TO CONTRACTOR

This project will be constructed under the supervision of the CITY ENGINEER and conforming to the SPECIFICATIONS of the CITY OF WICHITA. The CONTRACTOR will prepay the City of Wichita for all costs of inspection.

PRIVATE SANITARY SEWER
TO SERVE LOT 1, BLOCK 1,
WHEATLAND PLACE FIFTH ADDITION,
SEDGWICK COUNTY, KANSAS

PROJ. NO. 468-76-245-80000-000-000-008

SHEET 1 OF 1

PLAN
NOTE BOOK
No.
DATE
BY
SURVEYED
PLOTTED
CALCULATED
DRAWN
CHECKED
SUBMITTED
APPROVED
CHECKED
DATE OF FIELD CHECK

PROFILE
NOTE BOOK
No.
DATE
BY
SURVEYED
PLOTTED
CALCULATED
DRAWN
CHECKED
SUBMITTED
APPROVED
CHECKED
DATE OF FIELD CHECK

FILMED FROM THE BEST AVAILABLE COPY....