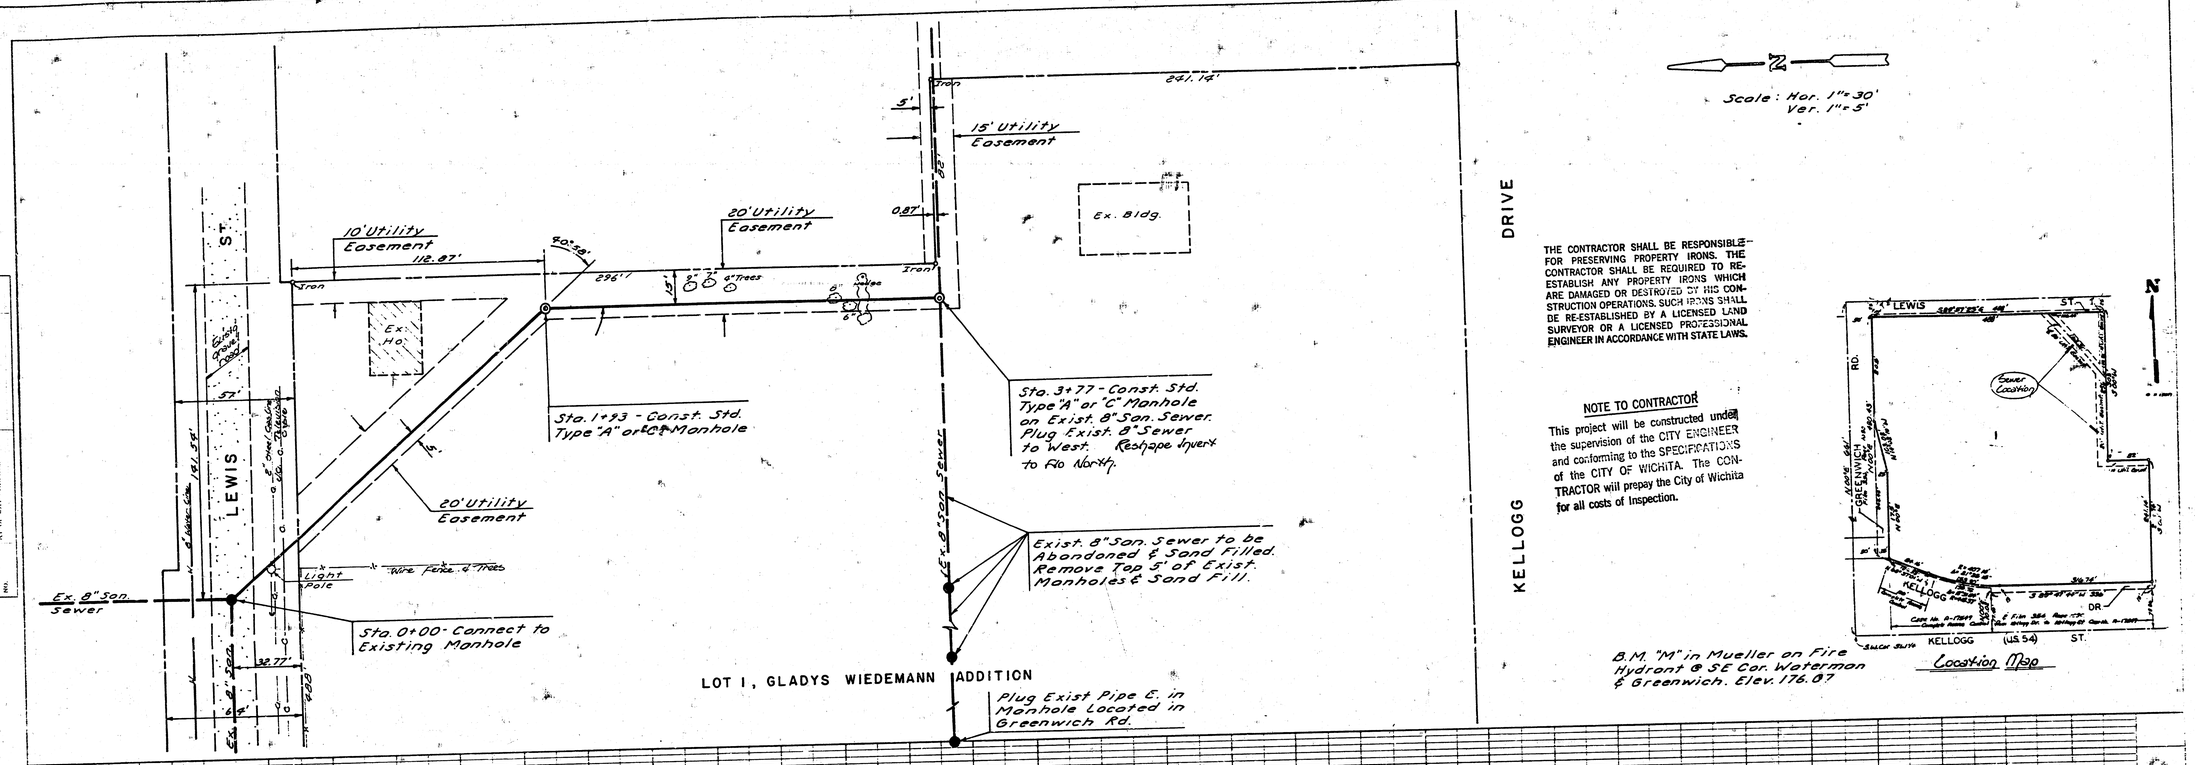


THE CONTRACTOR SHALL BE RESPONSIBLE FOR PRESERVING PROPERTY IRONS. THE CONTRACTOR SHALL BE REQUIRED TO RE-ESTABLISH ANY PROPERTY IRONS WHICH ARE DAMAGED OR DESTROYED BY HIS CONSTRUCTION OPERATIONS. SUCH IRONS SHALL BE RE-ESTABLISHED BY A LICENSED LAND SURVEYOR OR A LICENSED PROFESSIONAL ENGINEER IN ACCORDANCE WITH STATE LAWS.

**NOTE TO CONTRACTOR**

This project will be constructed under the supervision of the CITY ENGINEER and conforming to the SPECIFICATIONS of the CITY OF WICHITA. The CONTRACTOR will prepay the City of Wichita for all costs of Inspection.

PLAN — SURVEYED / DRAWN / CHECKED / NOTE BOOK / ALIGNMENT CHECKED / RIGHT OF WAY CHECKED / NO.

PROFILE — SURVEYED / DRAWN / CHECKED / NOTE BOOK / GRADES CHECKED / STRUCTURES CHECKED / NO.




Note - Contractor to verify location of existing house service line at approx. Sta. 1+55 and to reconnect service line into riser to be constructed at this location.

Risers shall be constructed on this project to serve individual houses where necessary as ordered by the Field Engineer. Riser construction shall conform to City of Wichita Specs. All risers shall be constructed using S.D.R. 23.5 ABS or P.V.C. pipe.

APPROVED AS NOTED
By CITY ENGINEER OF WICHITA
Sanitary Sewers 2-14-83
Storm Sewers
Driveway Approaches

N. BRENT WOOTEN LICENSED 8470 KANSAS PROFESSIONAL ENGINEER

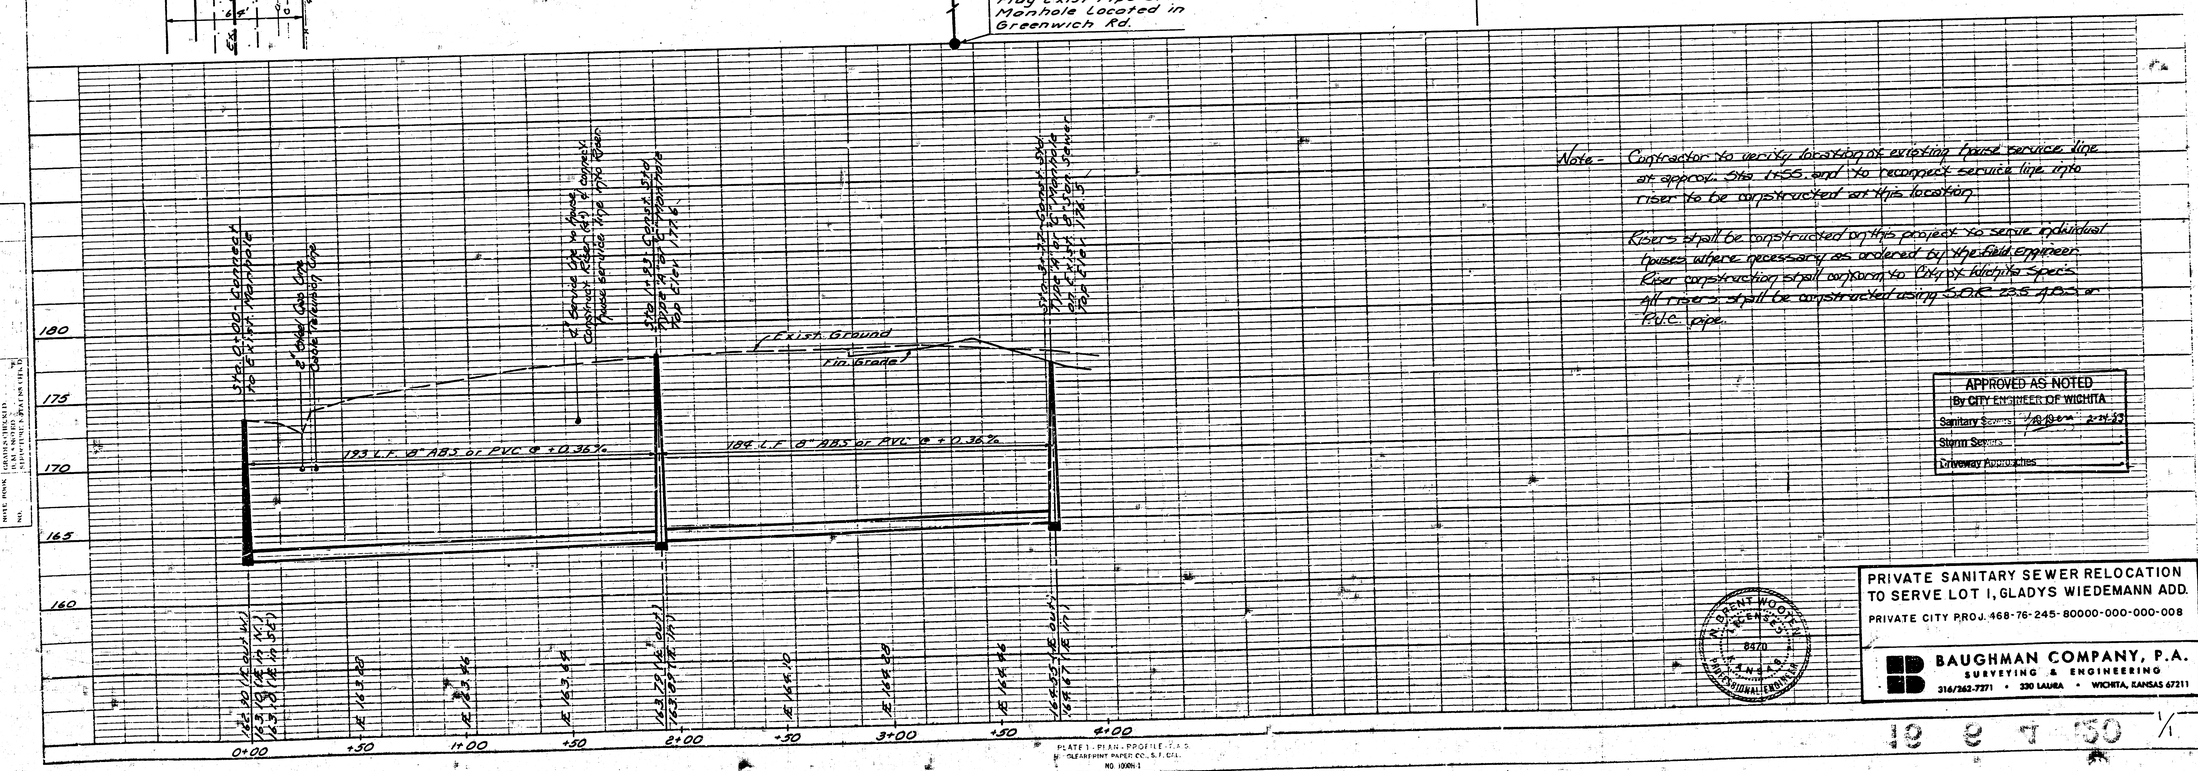**PRIVATE SANITARY SEWER RELOCATION TO SERVE LOT 1, GLADYS WIEDEMANN ADD.**

PRIVATE CITY PROJ. 468-76-245-80000-000-000-008

**BAUGHMAN COMPANY, P.A.**
SURVEYING & ENGINEERING
316/262-7271 • 330 LAURA • WICHITA, KANSAS 67211

PLATE 1 - PLAN - PROFILE - F.A.S.
CLEARPRINT PAPER CO., S.F., CAL.
NO. 1000N-1

1/1