Benchmarks

BM #1: Hoover and 45th St. N – COW
Benchmark at NE corner of Intersection, 10.20' SSE of PP, 58.80' ESE of PP on NW corner, 85.50' NE of gas line marker, 59.00' N of gas line marker, 28.50' E of Centerline, 14.50' N of Centerline.
Elev. = 1335.29 (NGVD 29)

BM #2: small RR spike in 3rd PP W of Hoover St. on the N side of 45th St. N.
Elev. = 1337.68

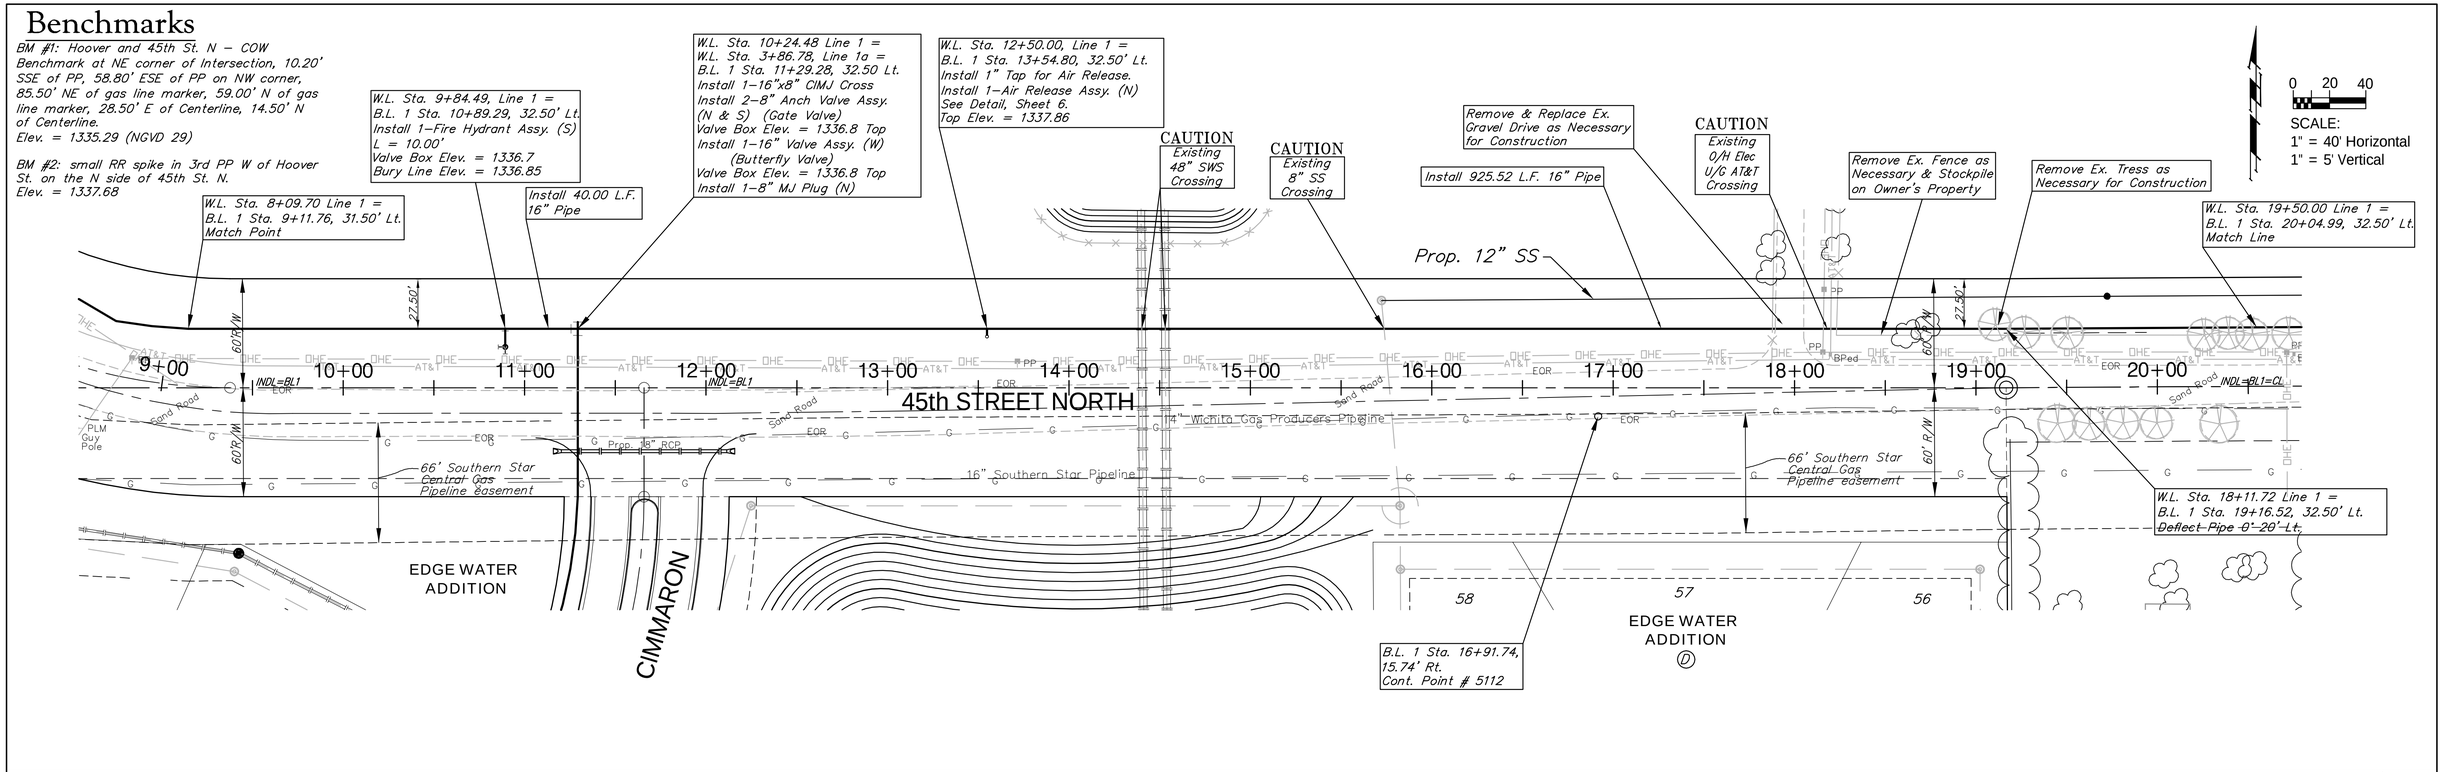

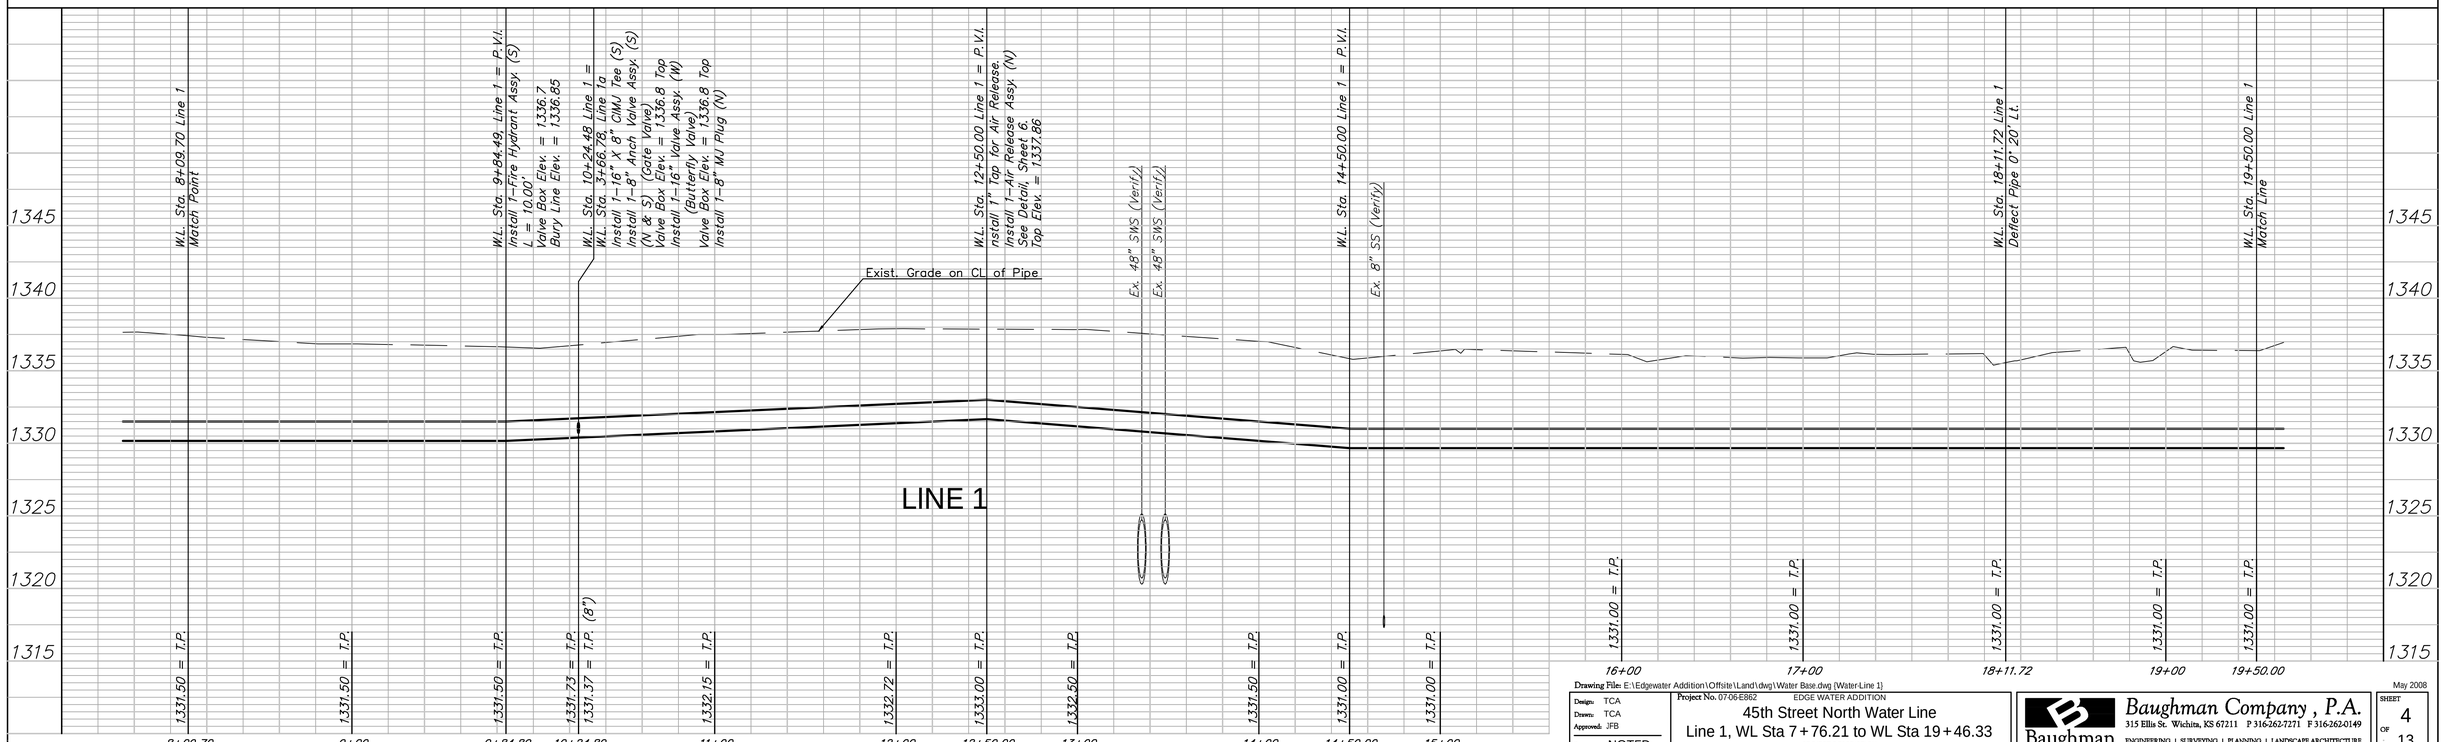

Drawing File: E:\Edgewater Addition\Offsite\Land\dwg\Water Base.dwg [Water-Line 1]

May 2008

Design: TCA Drawn: TCA Approved: JFB Scale: NOTED	Project No. 07-06-E862 EDGE WATER ADDITION 45th Street North Water Line Line 1, WL Sta 7+76.21 to WL Sta 19+46.33 PROJECT DESCRIPTION	Baughman Company, P.A. 315 Ellis St. Wichita, KS 67211 P 316-262-7271 F 316-262-0149 ENGINEERING | SURVEYING | PLANNING | LANDSCAPE ARCHITECTURE	SHEET 4 OF 13