Benchmark

BM #5 - "L" Top of Curb Located 21± feet South of the Center Line 19th Street at SW Corner of the Intersection of 19th Street & Arkansas Ave. Elev. 1308.46

Note:
See Water Meter Table For Service Locations.

0 10 20
SCALE:
1" = 20' Horizontal
1" = 5' Vertical

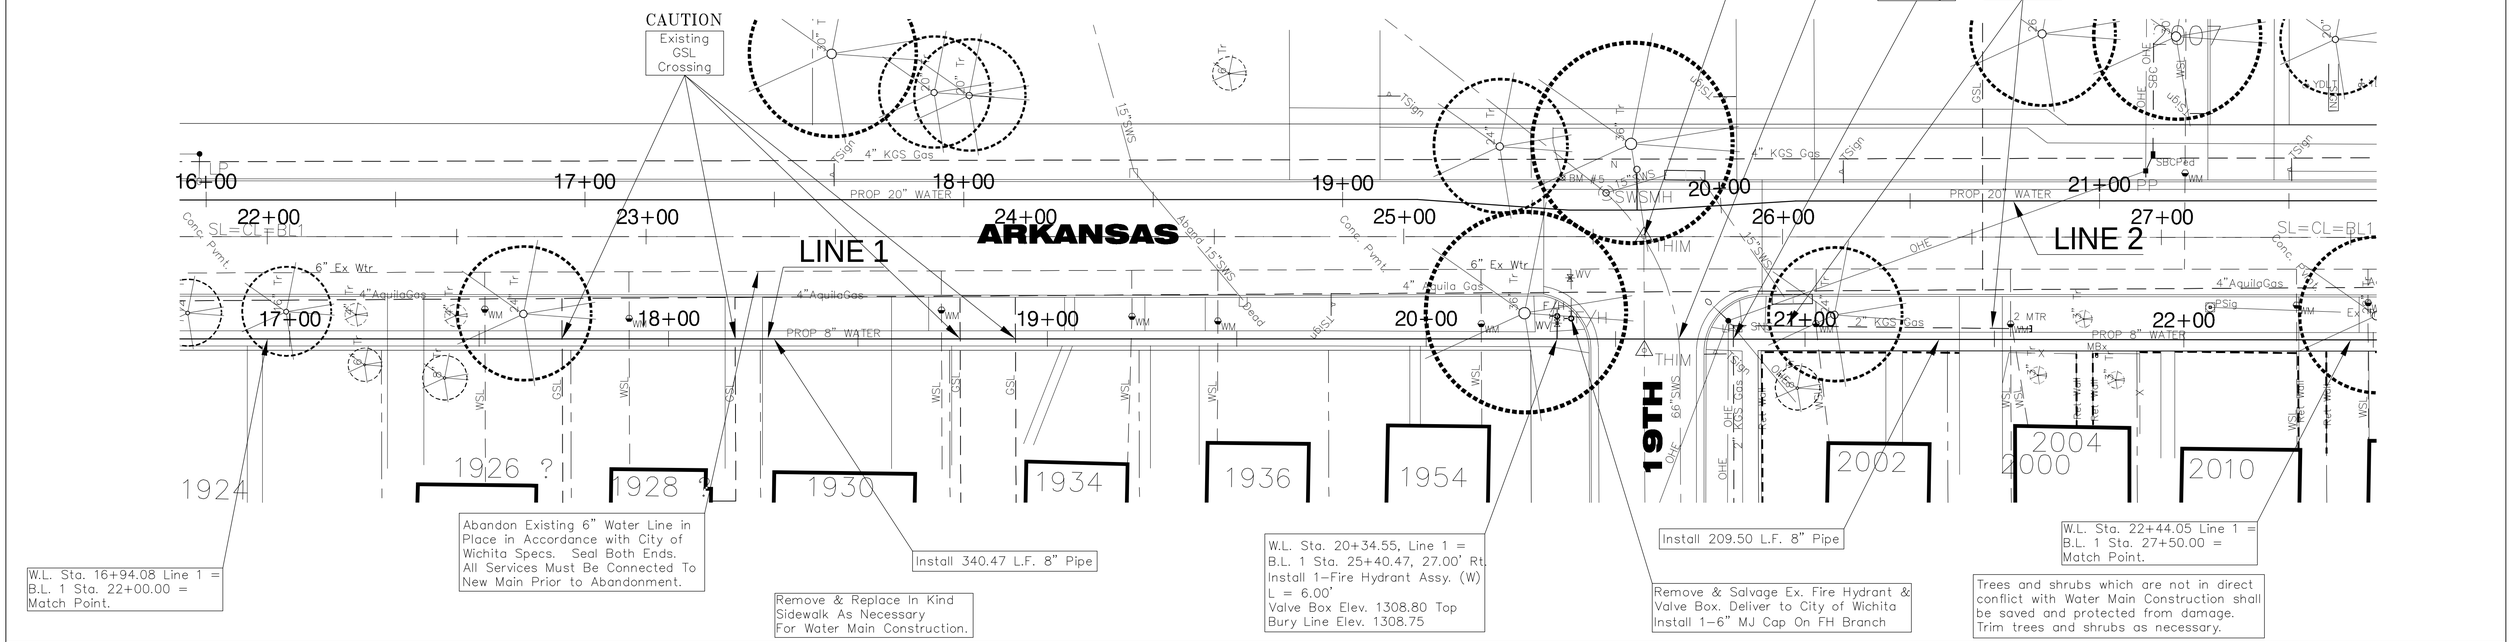

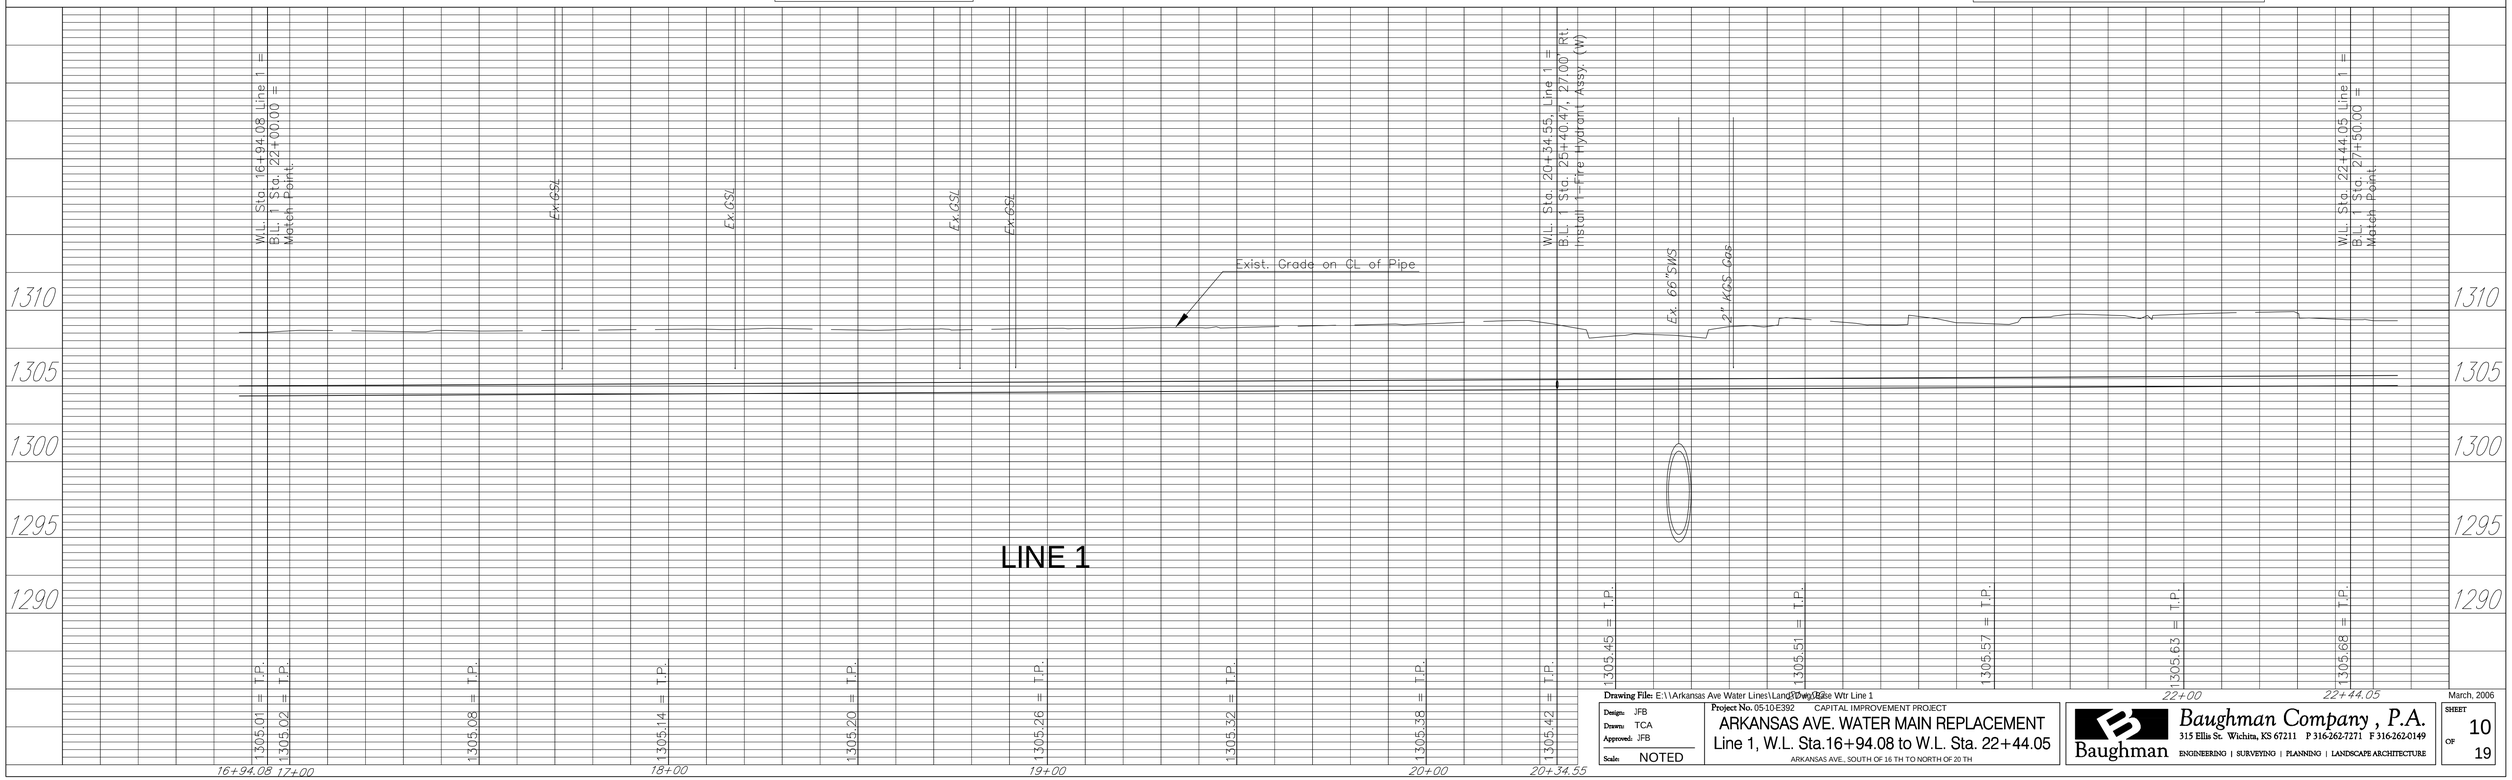

Drawing File: E:\\Arkansas Ave Water Lines\Land Dev\Base Wtr Line 1
Design: JFB
Drawn: TCA
Approved: JFB
Scale: NOTED

Project No. 05-10-E392 CAPITAL IMPROVEMENT PROJECT

ARKANSAS AVE. WATER MAIN REPLACEMENT
Line 1, W.L. Sta.16+94.08 to W.L. Sta. 22+44.05
ARKANSAS AVE., SOUTH OF 16 TH TO NORTH OF 20 TH

Baughman Company, P.A.
315 Ellis St. Wichita, KS 67211 P 316-262-7271 F 316-262-0149
ENGINEERING | SURVEYING | PLANNING | LANDSCAPE ARCHITECTURE

March, 2006

SHEET 10 OF 19