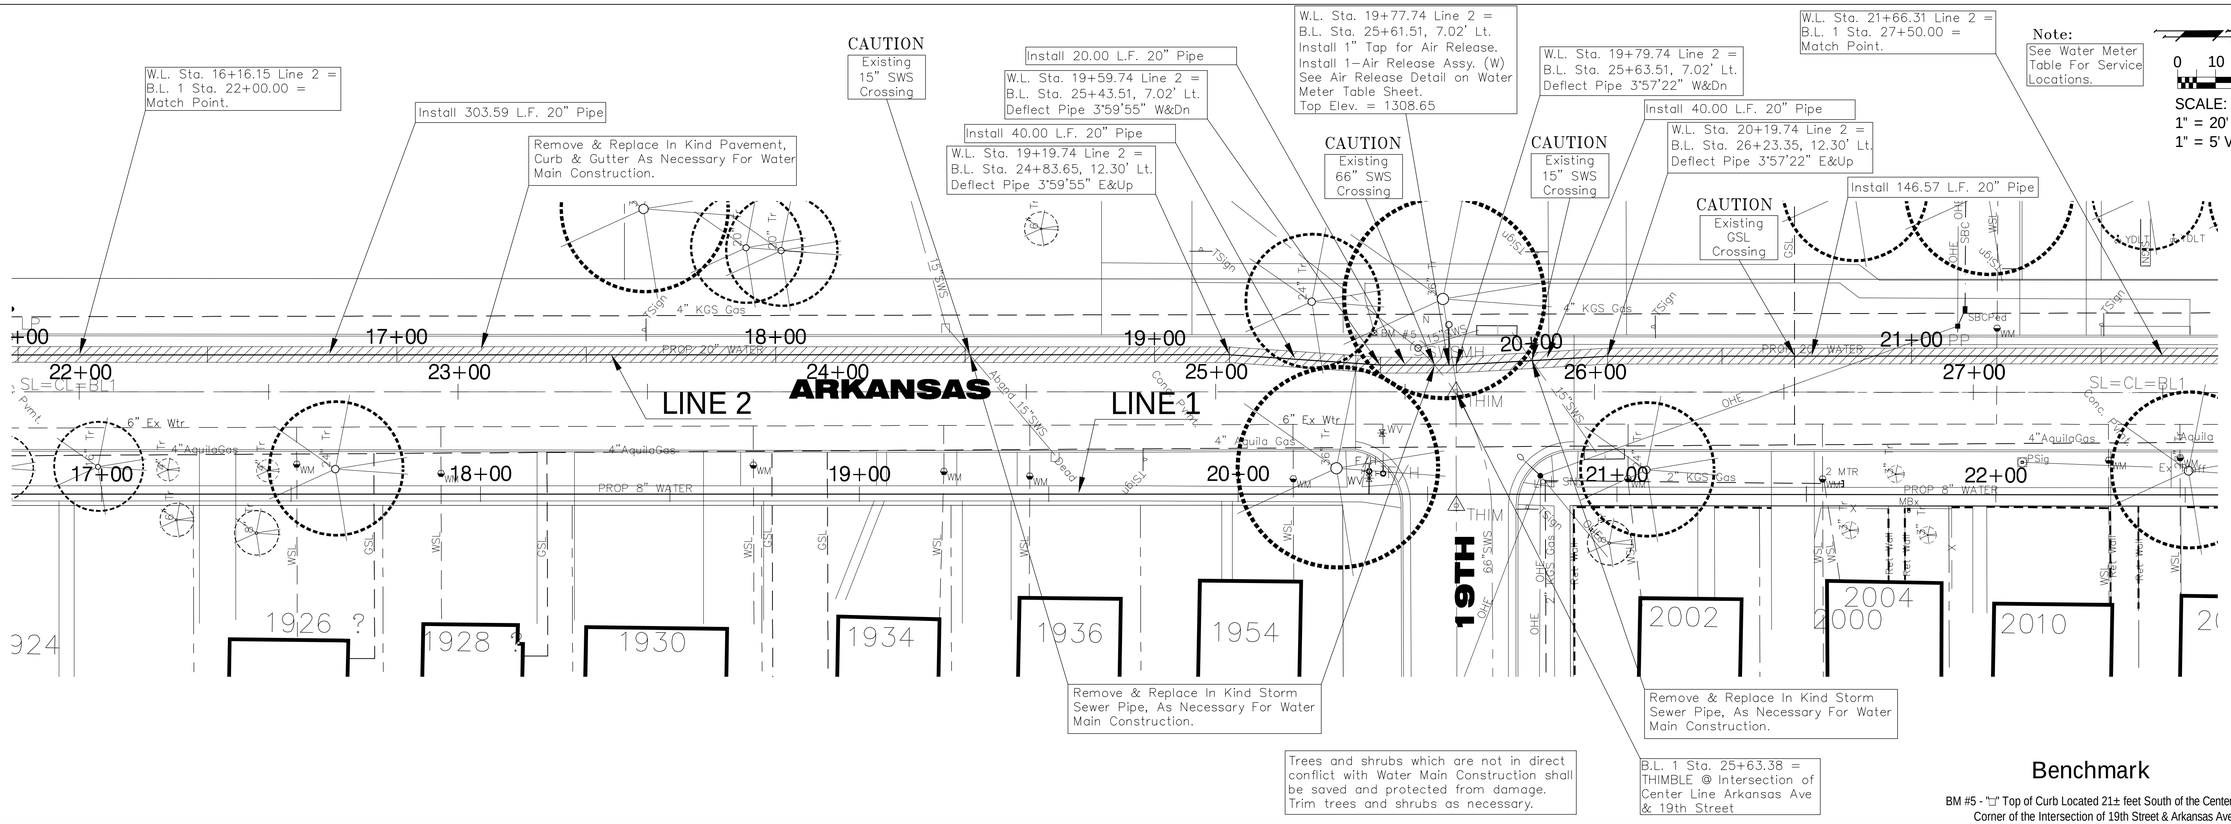

Drawing File: E:\\Arkansas Ave Water\Line 2\Dwg\Base /Wtr Line 2

Design: JFB	Project No. 05-10-E392	CAPITAL IMPROVEMENT PROJECT	March, 2006
Drawn: TCA	ARKANSAS AVE. WATER MAIN REPLACEMENT		SHEET 16
Approved: JFB	Line 2, W.L. Sta.16+16.15 to W.L. Sta. 21+66.31		OF 19
Scale: NOTED	ARKANSAS AVE., SOUTH OF 16 TH TO NORTH OF 20 TH		

Baughman Company, P.A.
315 Ellis St. Wichita, KS 67211 P 316-262-7271 F 316-262-0149
ENGINEERING | SURVEYING | PLANNING | LANDSCAPE ARCHITECTURE