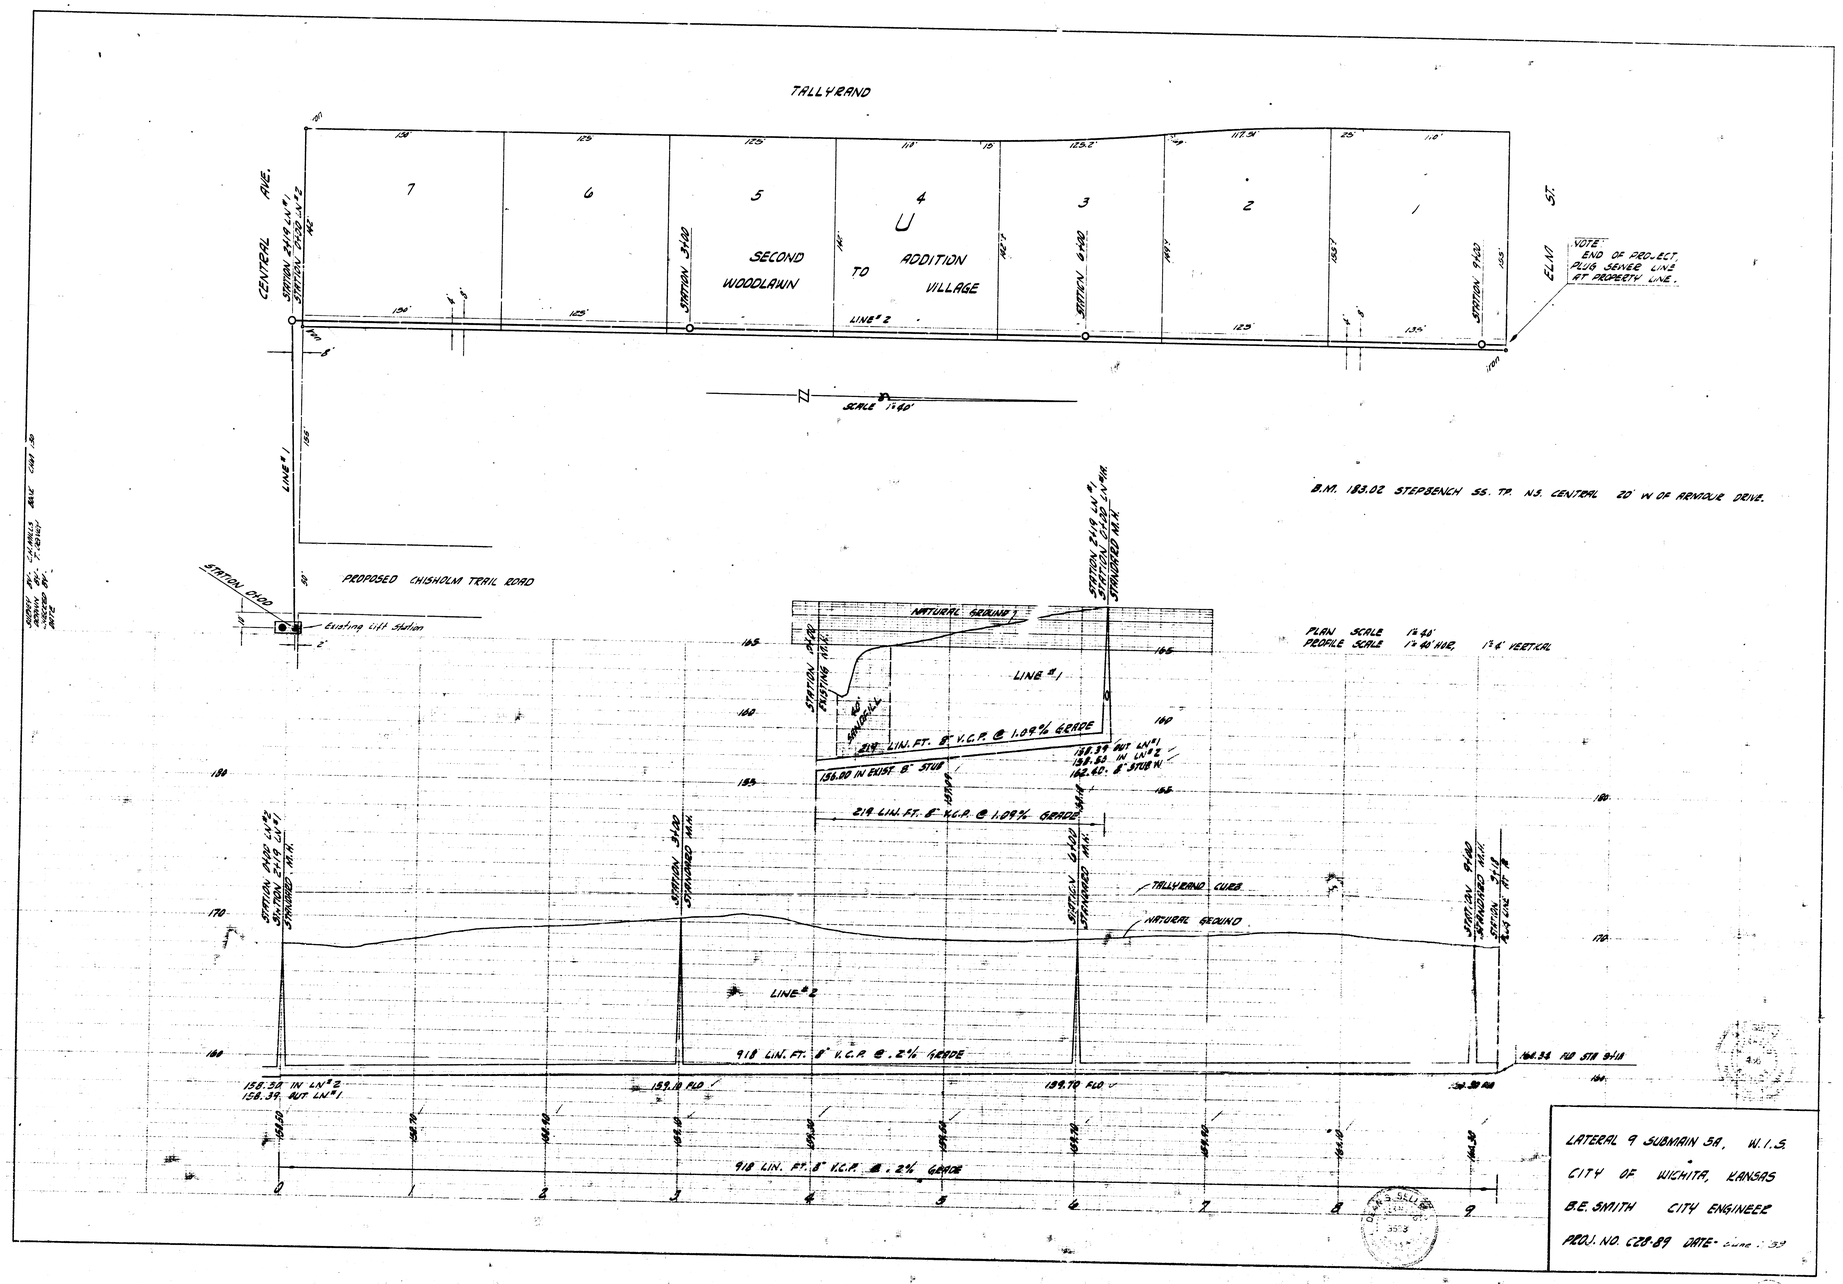

LATERAL 9 SUBMAIN 5A, W.I.S.
CITY OF WICHITA, KANSAS
B.E. SMITH CITY ENGINEER
PROJ. NO. C28-89 DATE- June, '59