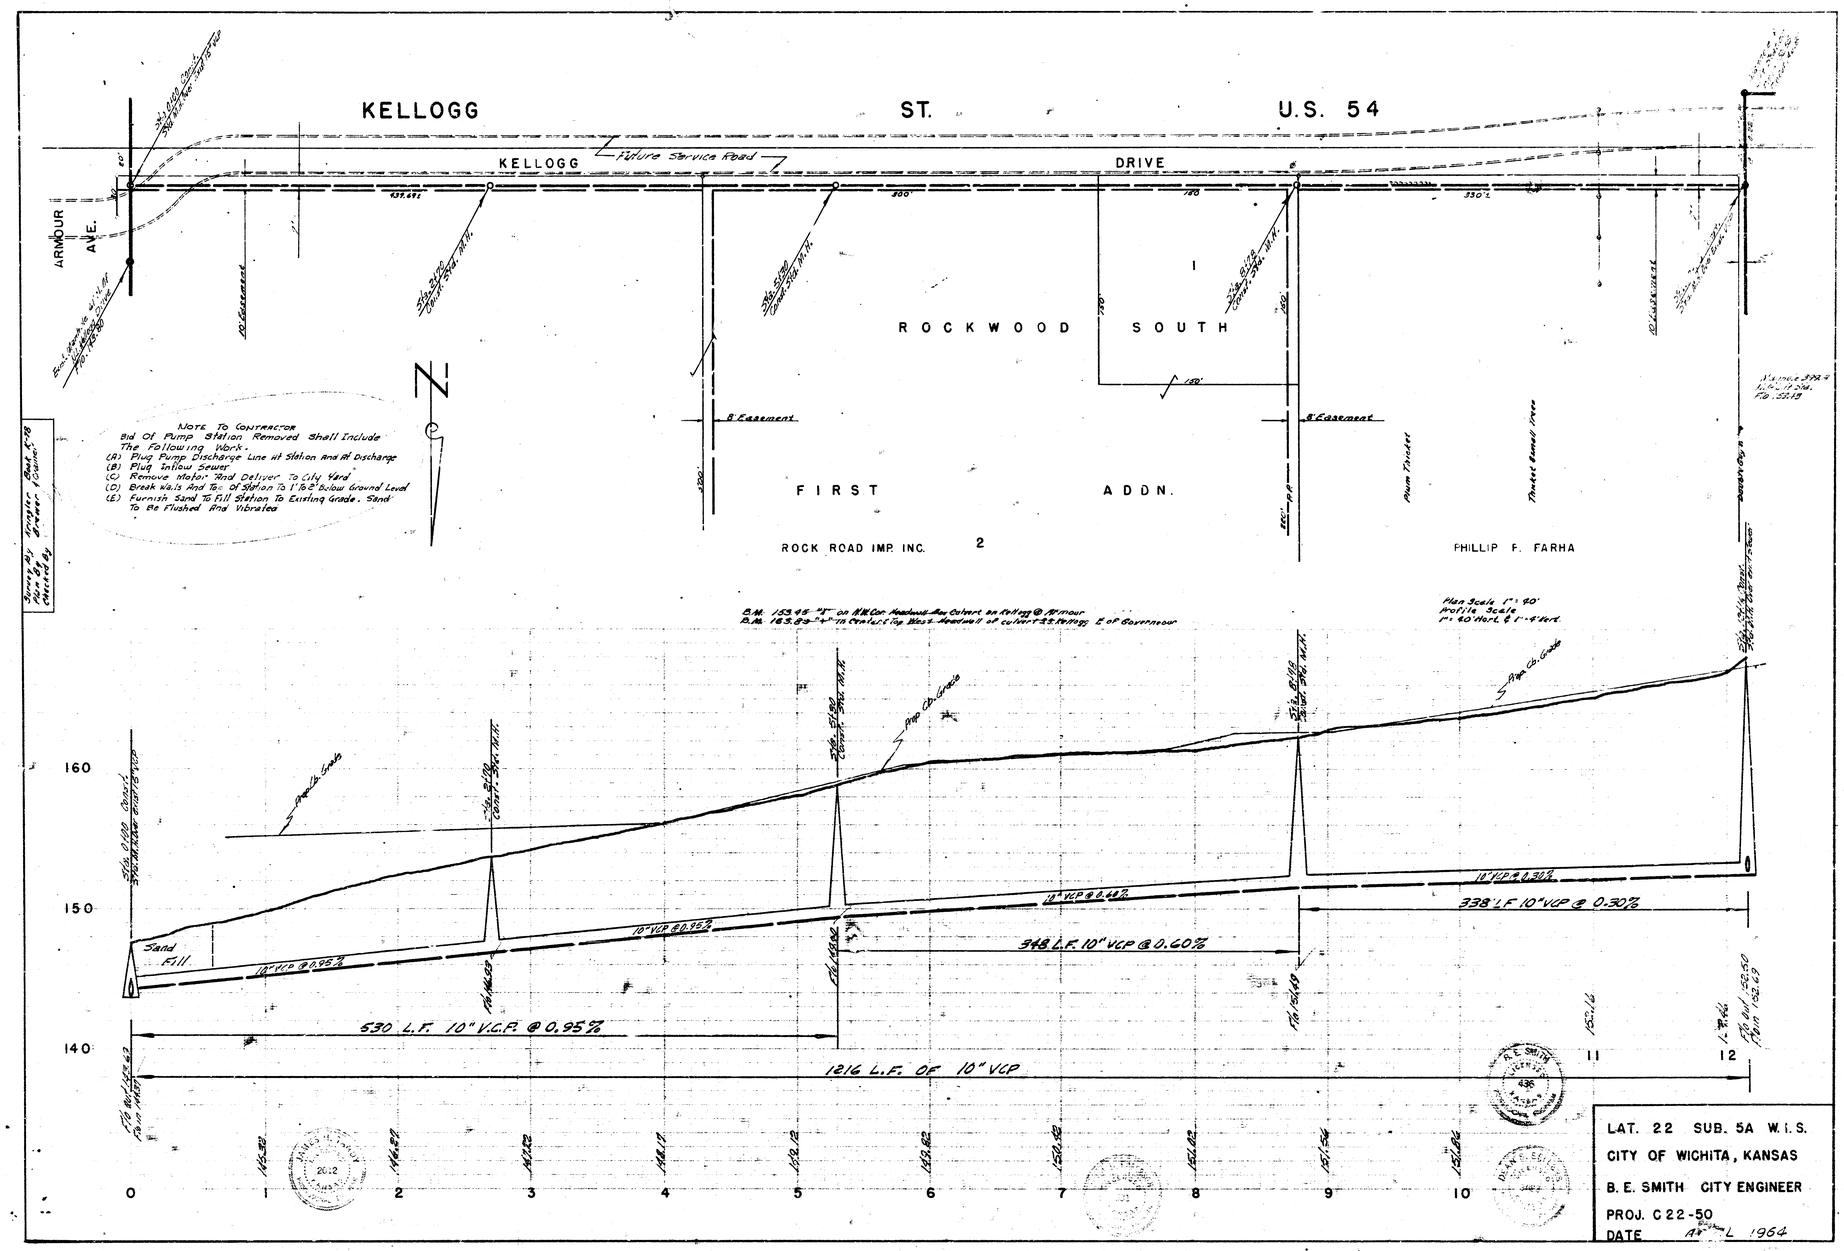
KELLOGG ST. U.S. 54
KELLOGG DRIVE
Future Service Road
ARMOUR AVE.
ROCKWOOD SOUTH
FIRST ADDN.
ROCK ROAD IMP. INC.
PHILLIP F. FARHA
8' Easement
Note To Contractor
Bid Of Pump Station Removed Shall Include The Following Work.
(A) Plug Pump Discharge Line At Station And At Discharge
(B) Plug Inflow Sewer
(C) Remove Motor And Deliver To City Yard
(D) Break Walls And Top Of Station To 1'6" Below Ground Level
(E) Furnish Sand To Fill Station To Existing Grade. Sand To Be Flushed And Vibrated
Plan Scale 1" = 20'
Profile Scale 1" = 20' Horz. & 1" = 4' Vert.
Sand Fill
10" VCP @ 0.95%
10" VCP @ 0.48%
10" VCP @ 0.30%
530 L.F. 10" V.C.P. @ 0.95%
348 L.F. 10" VCP @ 0.60%
338' L.F. 10" VCP @ 0.30%
1216 L.F. OF 10" VCP
Prop. Co. Grade
LAT. 22 SUB. 5A W.I.S.
CITY OF WICHITA, KANSAS
B. E. SMITH CITY ENGINEER
PROJ. C 22-50
DATE APRIL 1964