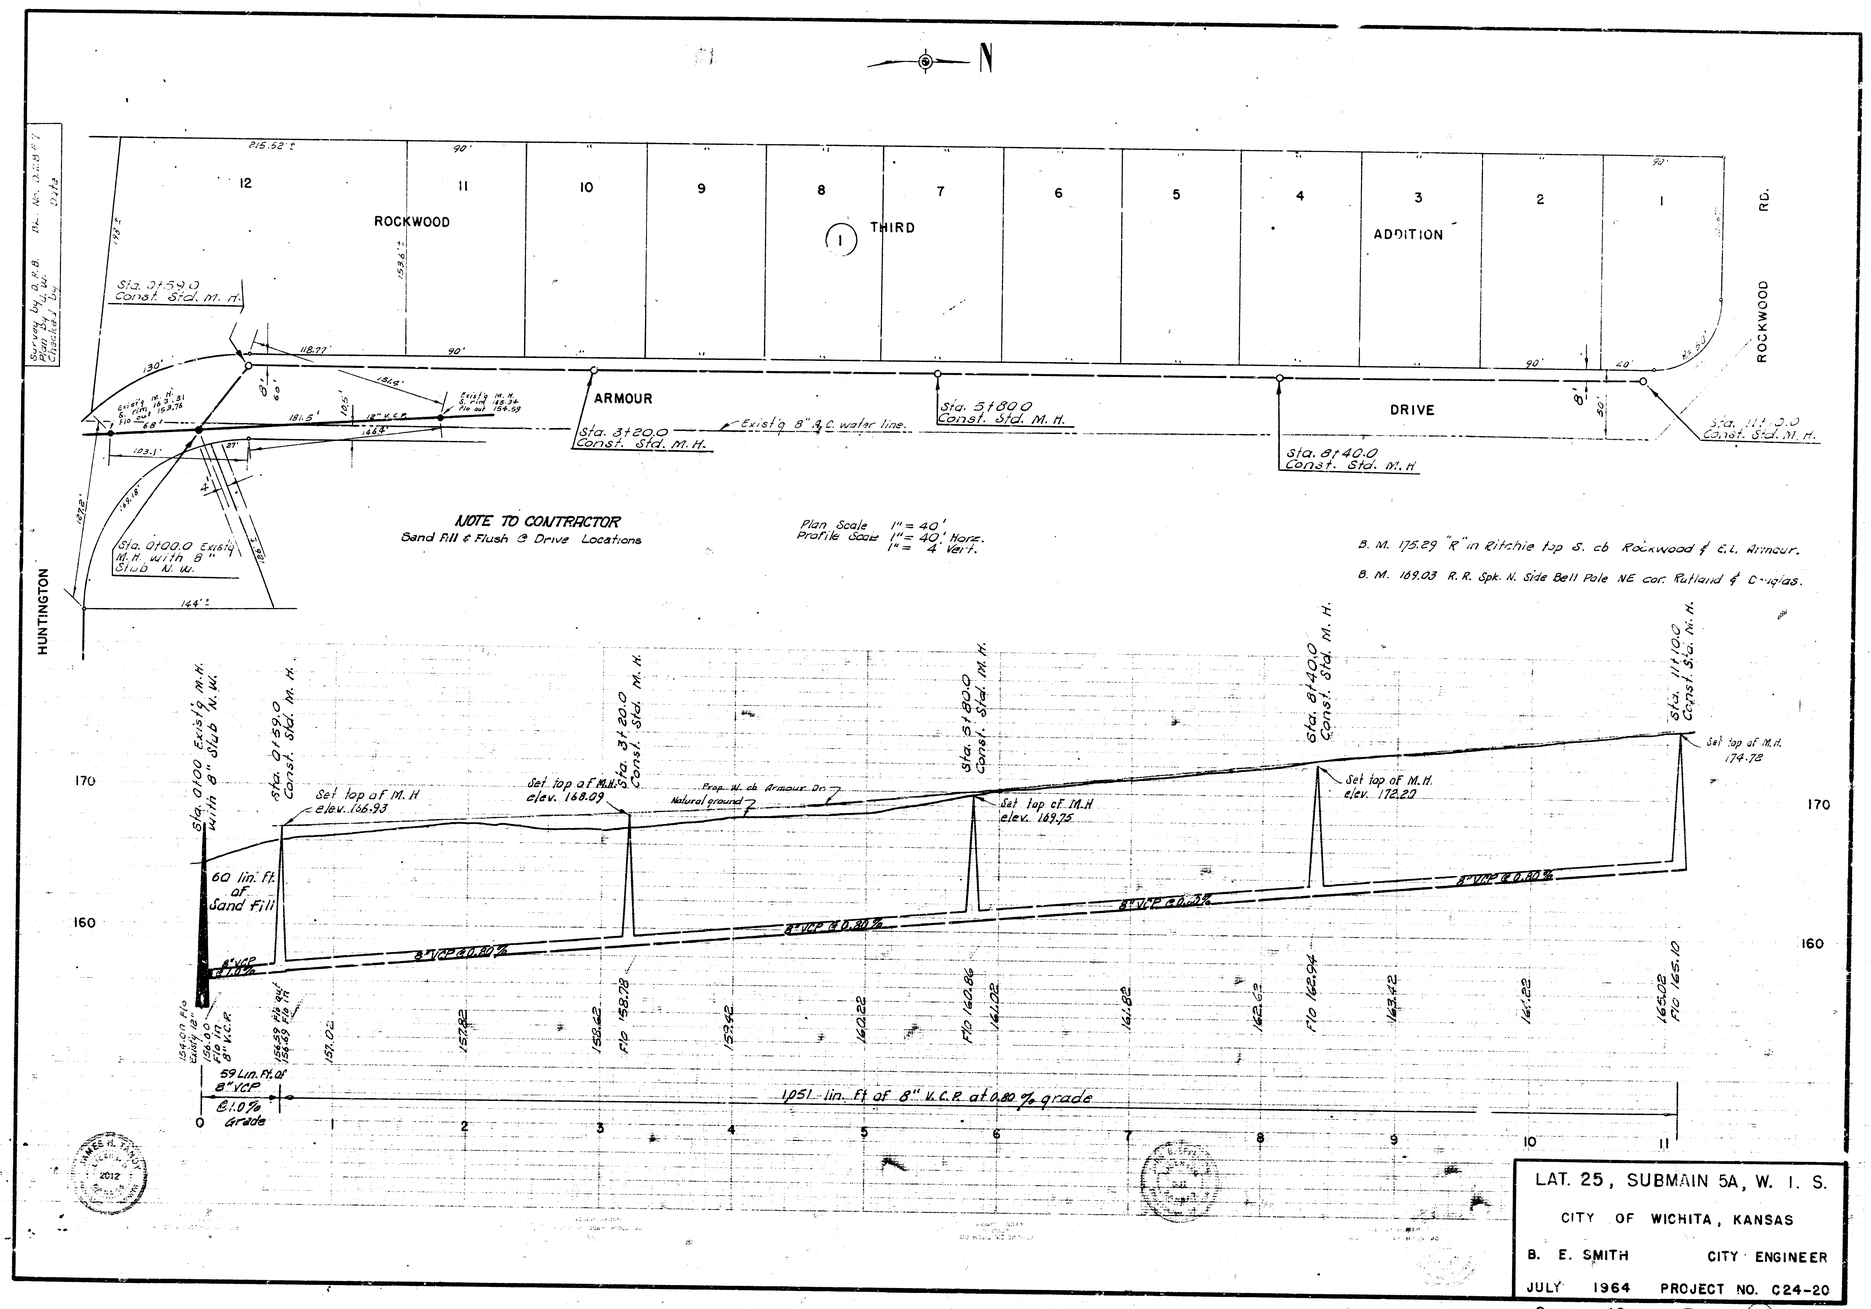

LAT. 25, SUBMAIN 5A, W. I. S.

CITY OF WICHITA, KANSAS

B. E. SMITH CITY ENGINEER

JULY 1964 PROJECT NO. C24-20

8 10 5 (10)