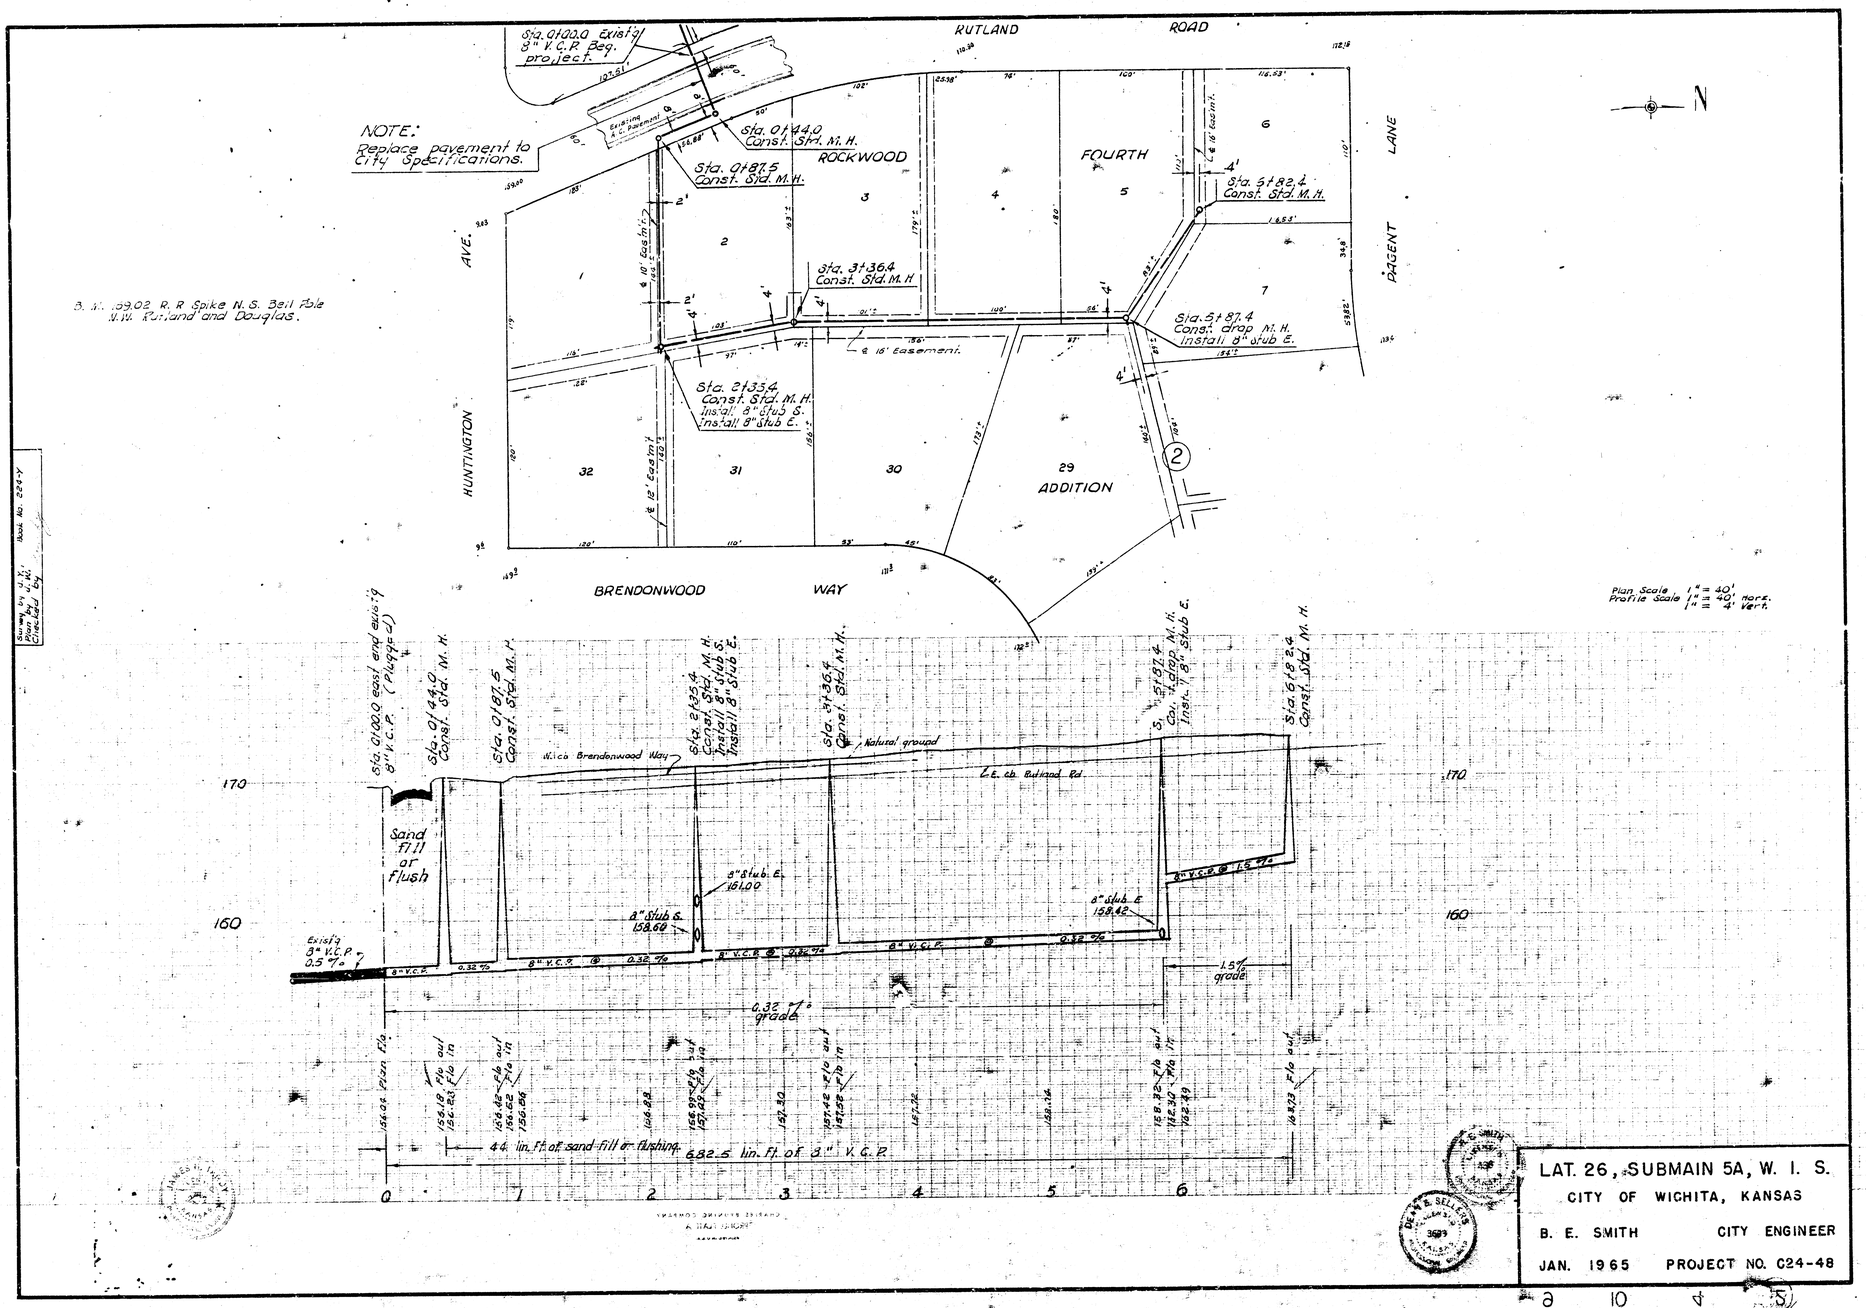

LAT. 26, SUBMAIN 5A, W. I. S.

CITY OF WICHITA, KANSAS

B. E. SMITH CITY ENGINEER

JAN. 1965 PROJECT NO. C24-48

9 10 4 5