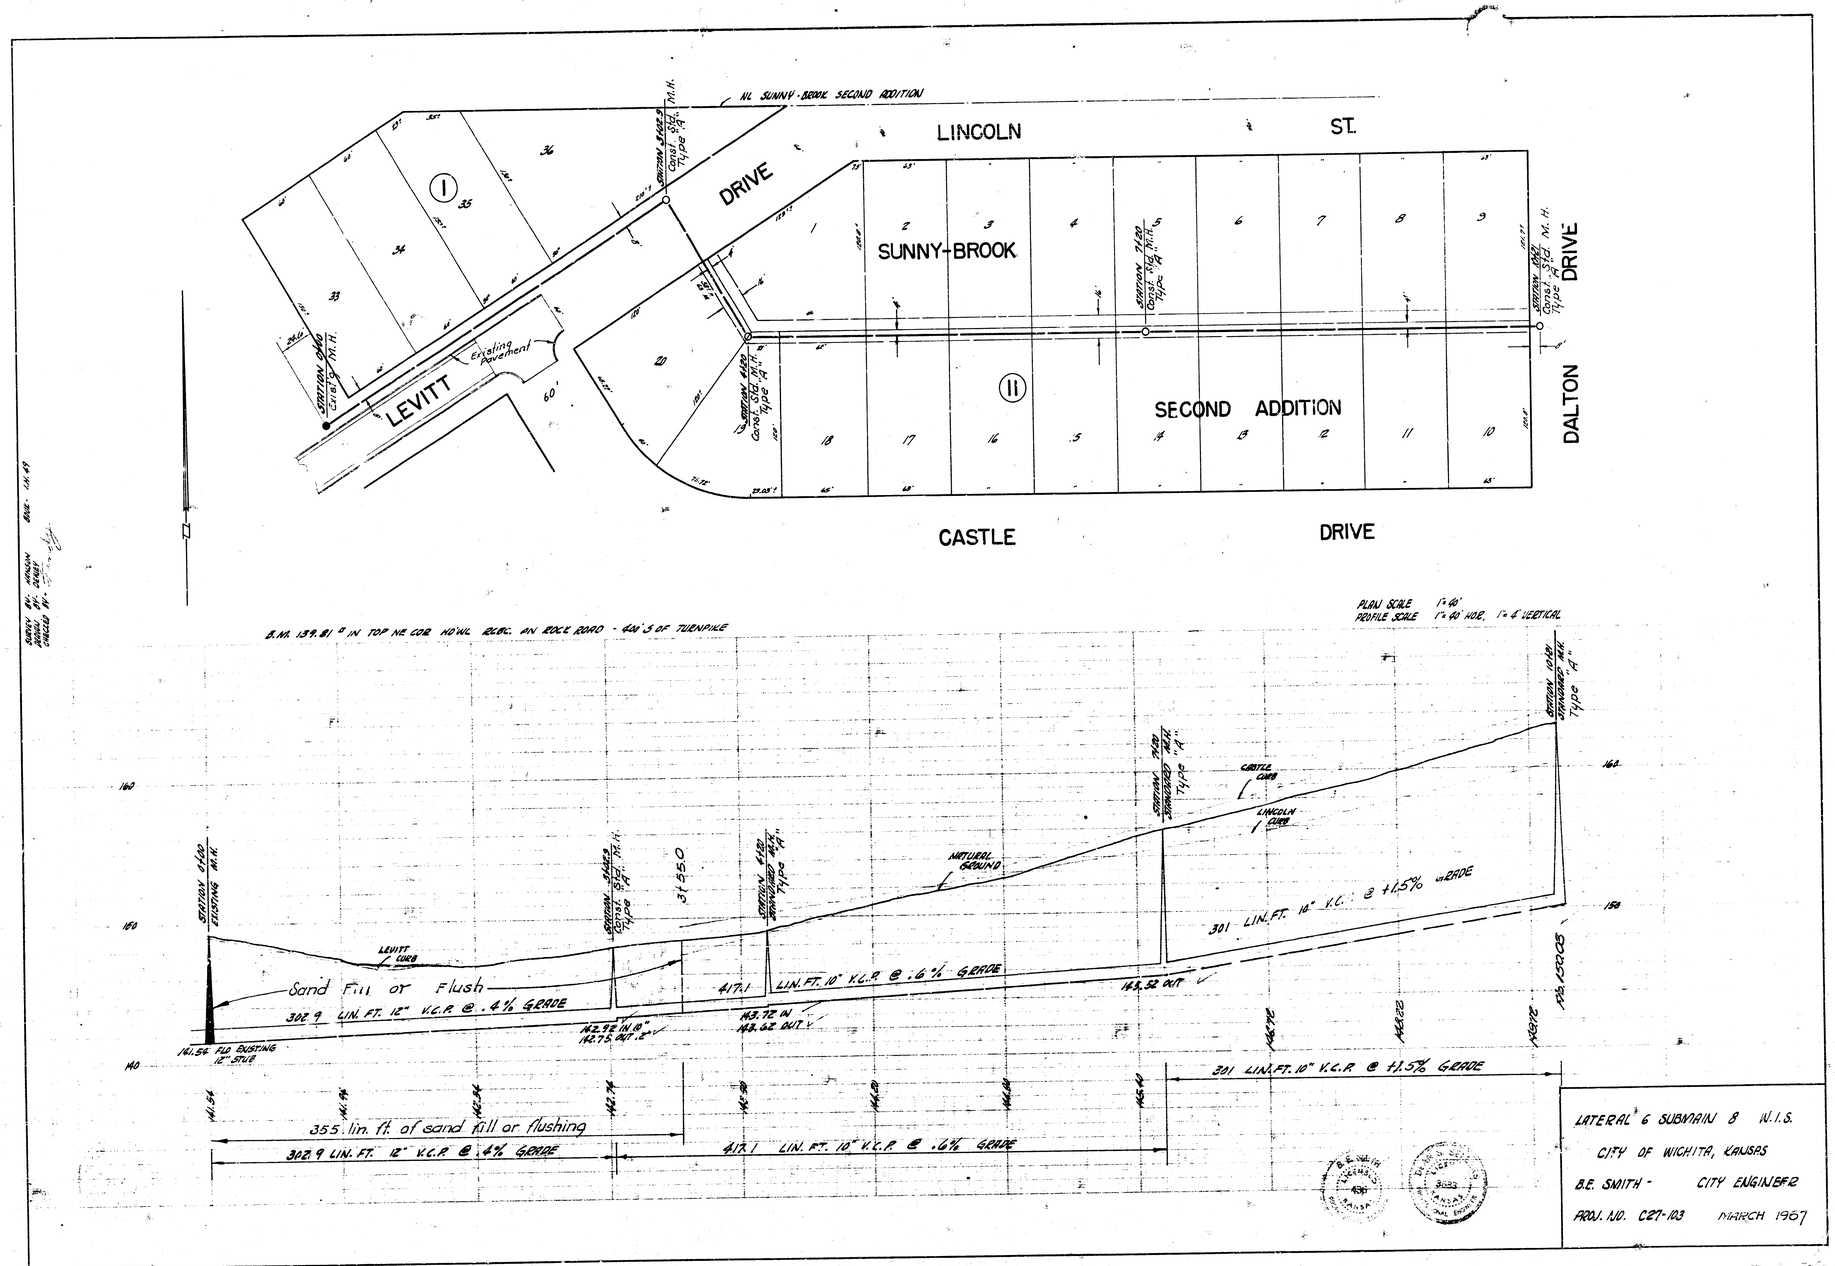

LATERAL 6 SUBMAIN 8 W.I.S.

CITY OF WICHITA, KANSAS

B.E. SMITH - CITY ENGINEER

PROJ. NO. C27-103 MARCH 1967

9 15 4 15