B. M. 149.87 S.W. cor. conc. Porch No. # 1106 Paige St

B. M. 147.16 R.R. Spk NW side Lg. cottonwood tree Rt. Sta. 0+79.5
(Cottonwood tree El. Paige St. 88.9' N. of N.L. Harry St.)

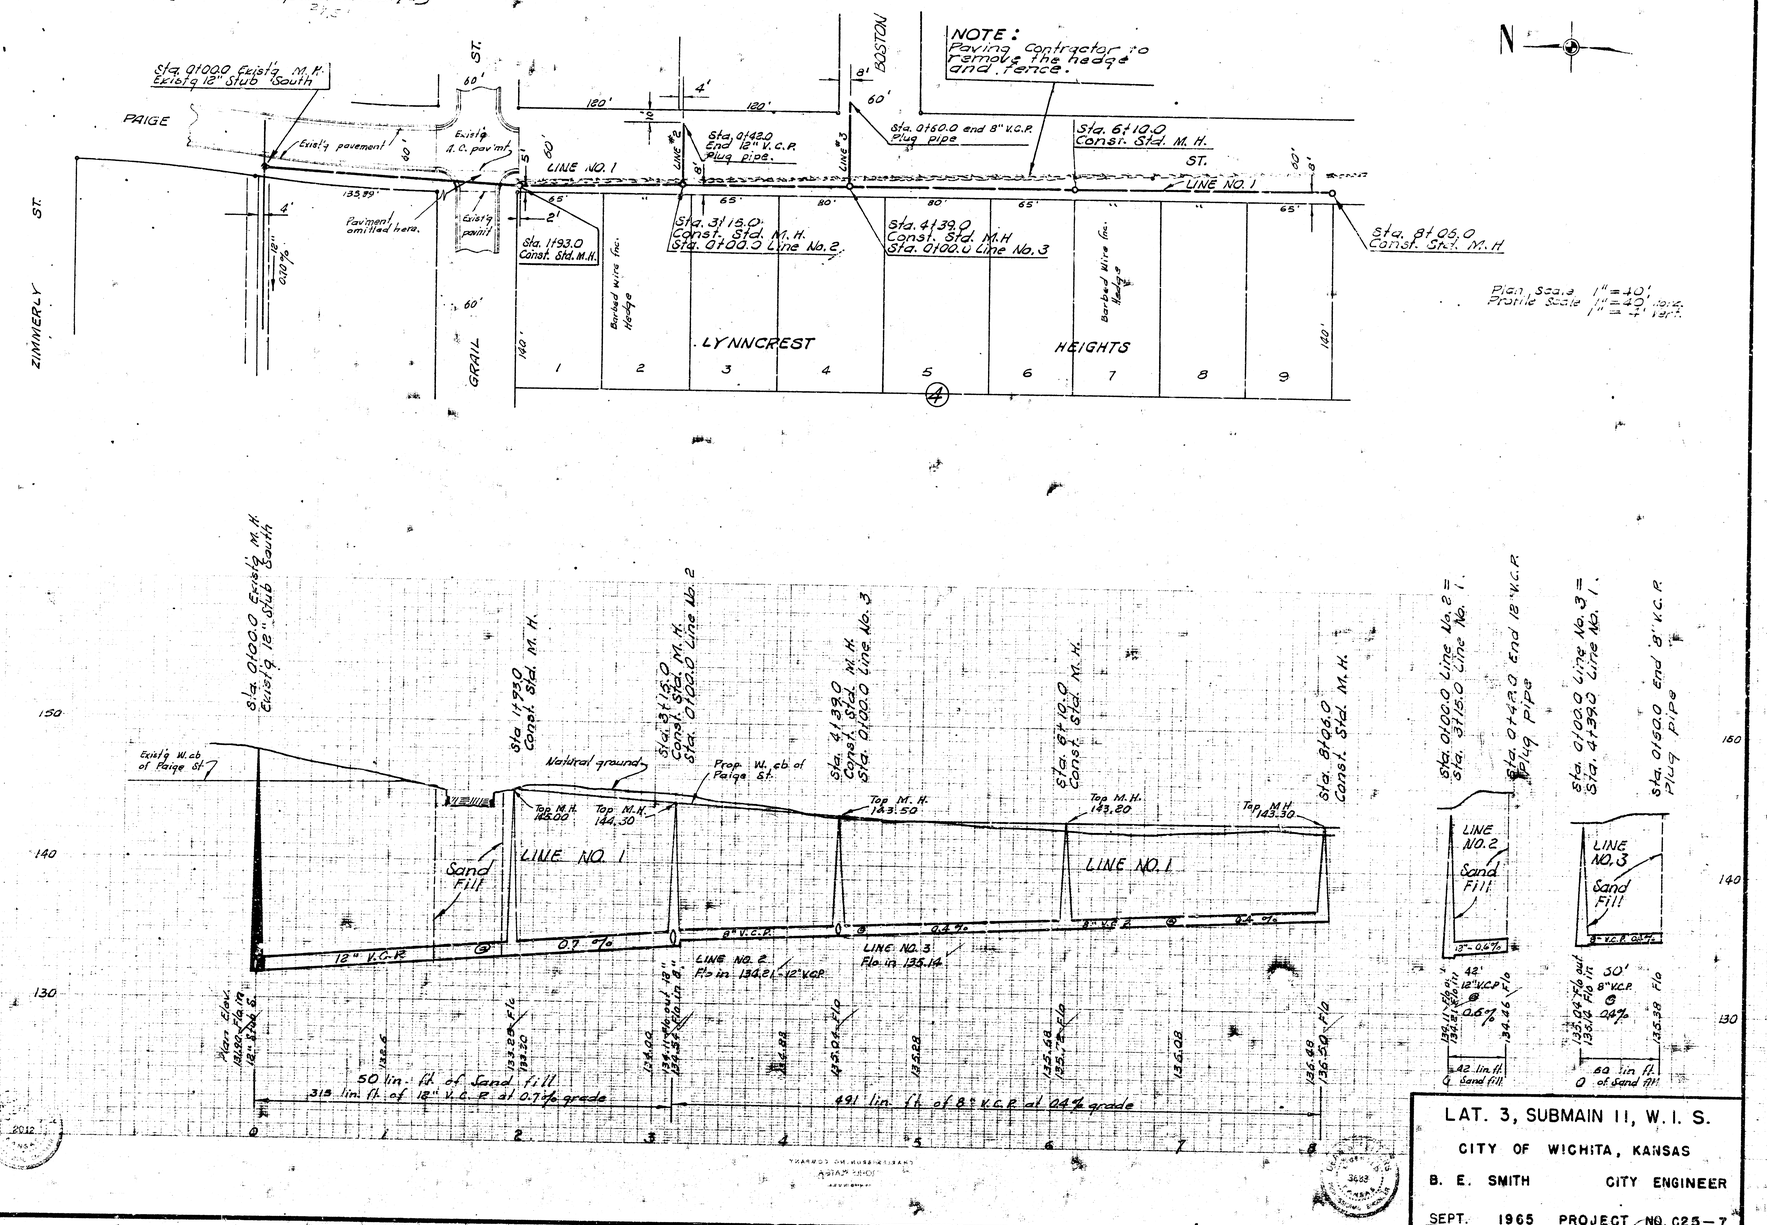

Survey by U.S.G.S. Bk No. UFG 126
Plan by U.K.
Checked by

LAT. 3, SUBMAIN 11, W. I. S.

CITY OF WICHITA, KANSAS

B. E. SMITH CITY ENGINEER

SEPT. 1965 PROJECT NO. C25-7

a 11 S (50)