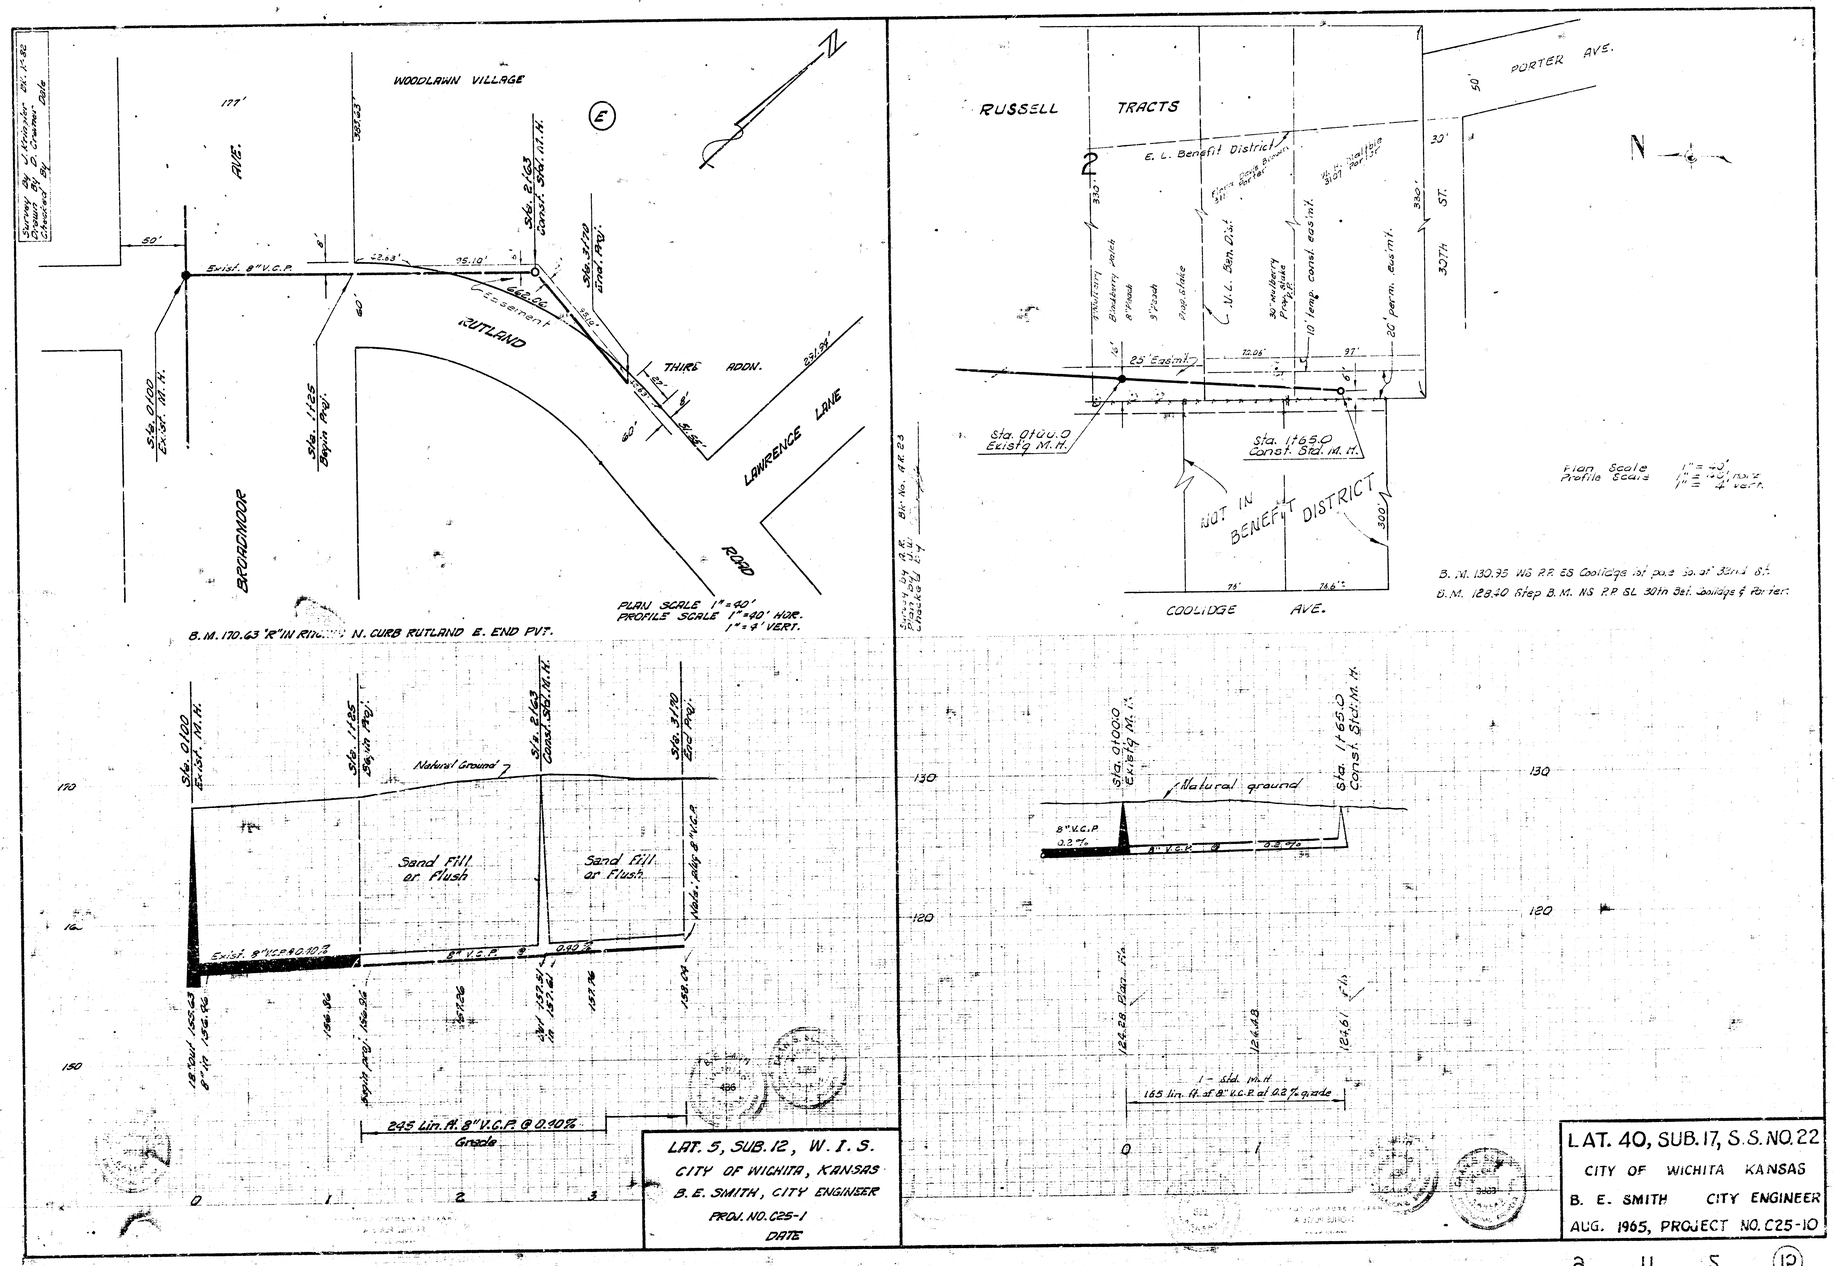

LAT. 5, SUB. 12, W. I. S.
CITY OF WICHITA, KANSAS
B. E. SMITH, CITY ENGINEER
PROJ. NO. C25-1
DATE

LAT. 40, SUB. 17, S.S. NO. 22
CITY OF WICHITA KANSAS
B. E. SMITH CITY ENGINEER
AUG. 1965, PROJECT NO. C25-10

8 11 5 (12)