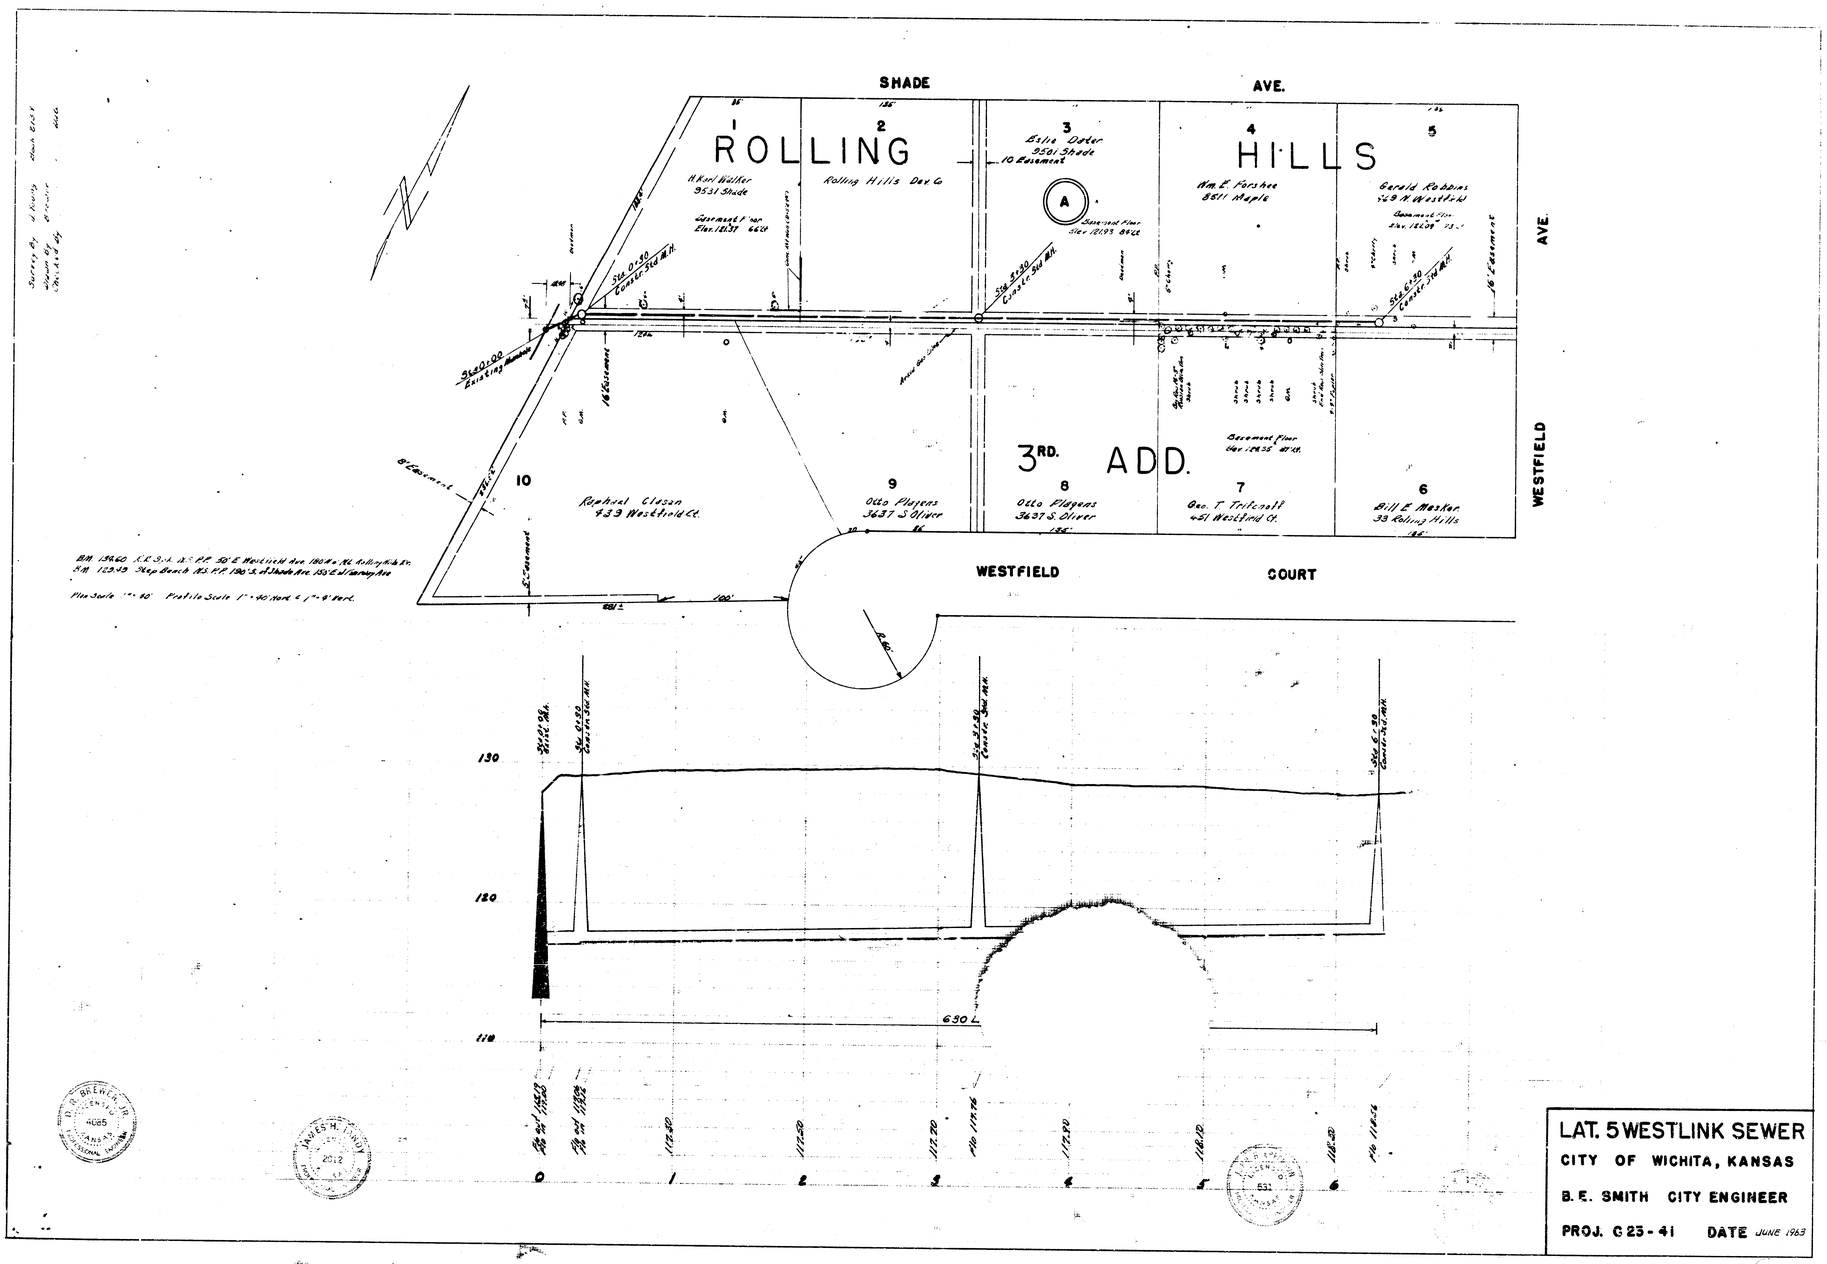

LAT. 5 WESTLINK SEWER

CITY OF WICHITA, KANSAS

B. E. SMITH CITY ENGINEER

PROJ. G 25-41 DATE JUNE 1963