B. M. 154.30 "X" in S. E. Hubguard to bridge on 13th St. 100' W. of Murray.
B. M. 156.47 R. R. Spike on N. Side P. Pole Approx. 110' W. of W.L. Byron Rd on S. Side 13th. St.

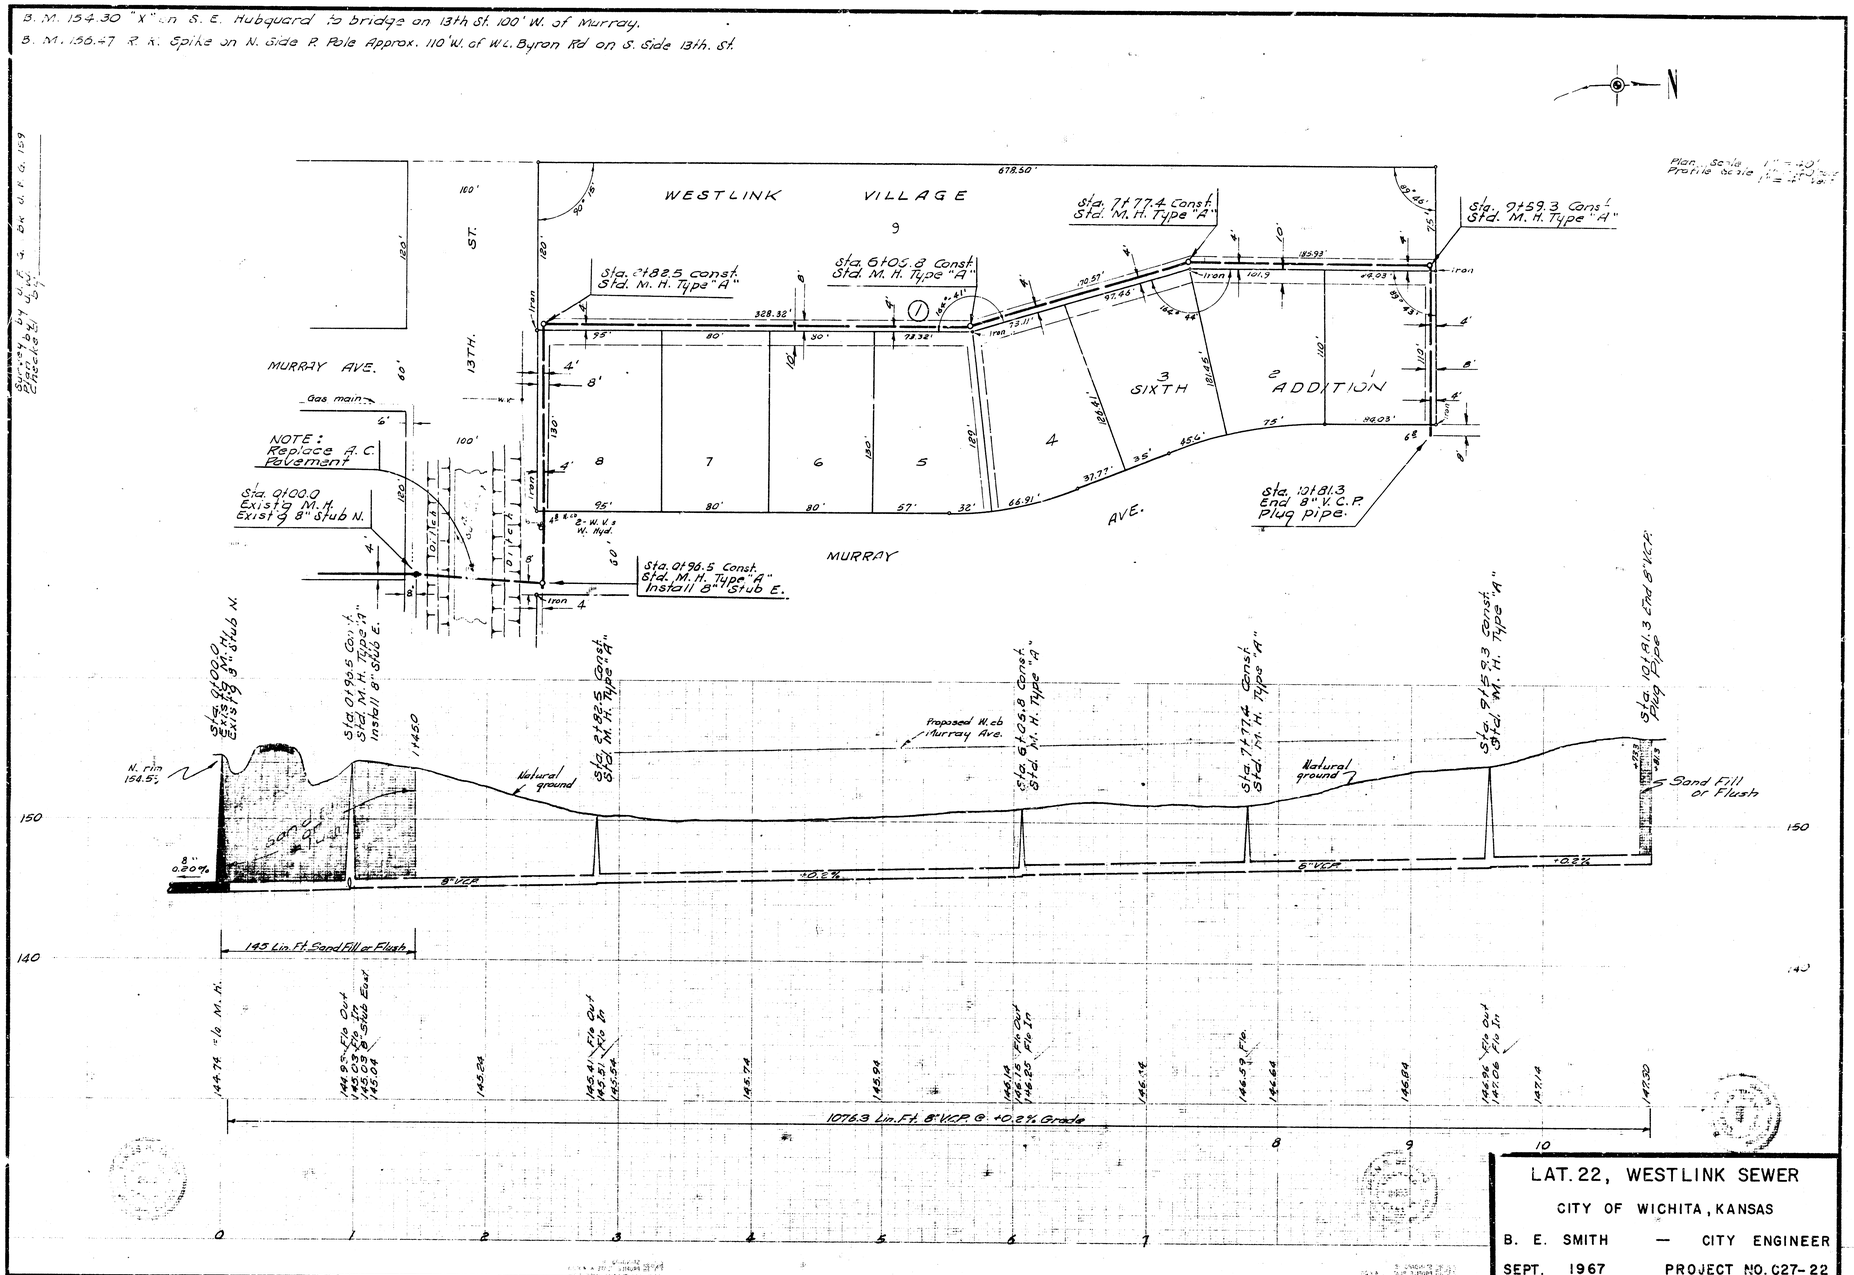


LAT. 22, WESTLINK SEWER

CITY OF WICHITA, KANSAS

B. E. SMITH — CITY ENGINEER

SEPT. 1967 PROJECT NO. C27-22